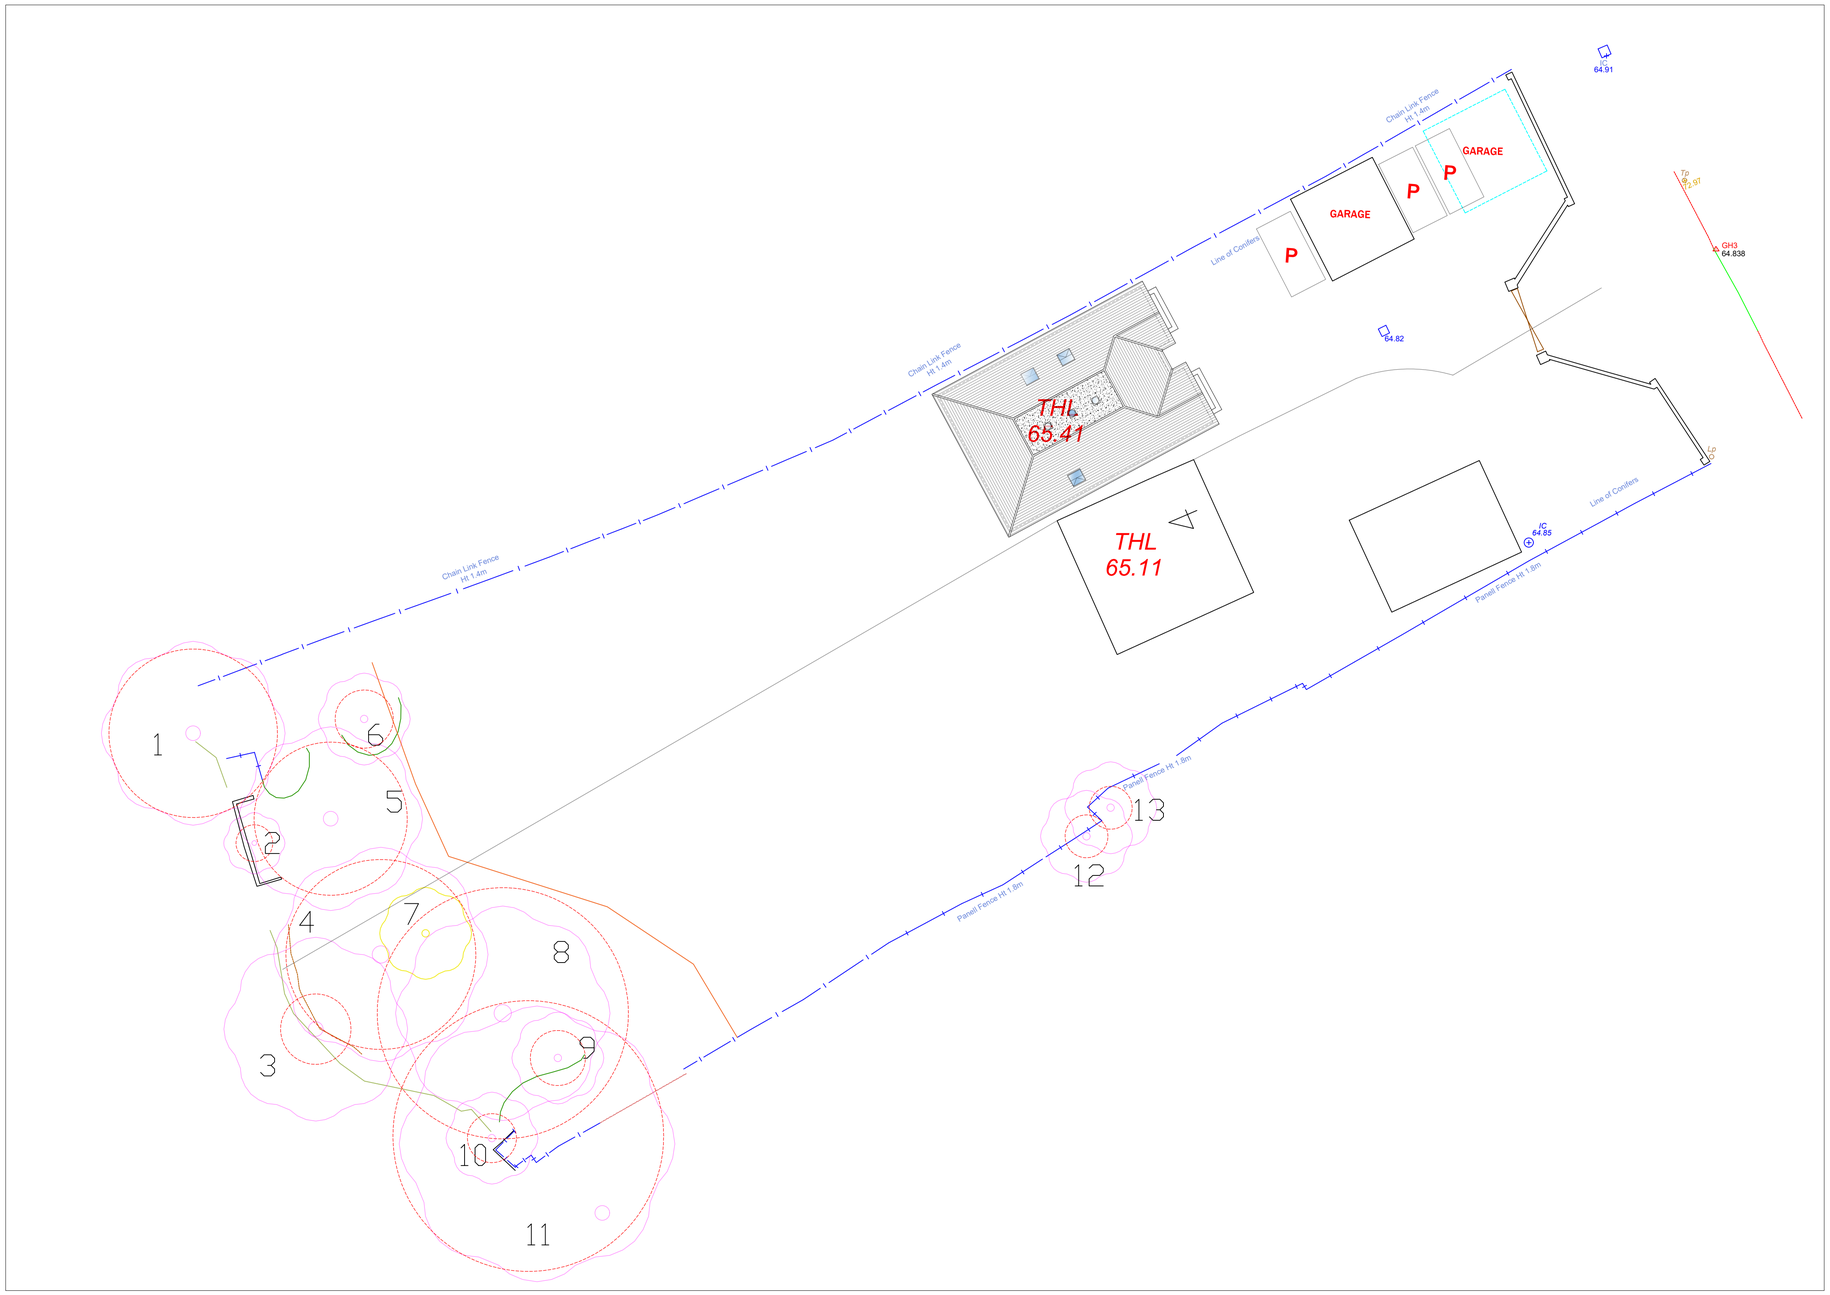

	TREES TO BE REMOVED
	TREES TO BE RETAINED (AS PER TREE REPORT)
	RPA OF TREE
	TREE PROTECTIVE FENCING

Proposed Tree Plan (1:200)

4 Somme Road, Quarndon

All dimensions to be checked on site
All drainage positions and inverts to be checked on site.
No work to commence until receipt of Water authority approval.
It is the responsibility of the property owner to comply with the party wall act where building near to a boundary.

Revision	Date	Description	Drawn By

Architecture Ltd

Derby Office
2 Broomfield Cottages, Morley, Derby, DE7 6DN
T. 01332 830313
T. 0115 8320289
Nottingham
20 Fletchergate, Nottingham, NG1 2FZ
T. 01785 593026
M. 07974 438575
Stafford
79 Witney Rd, Stafford ST17 0BP
E. Tim@bd-s.co.uk
W. www.BDSARCHITECTURE.CO.UK

Project
4 Somme Road, Quarndon, Derby

Drawn by	Date	Proposal	Project
Will North	02 Aug 21	New Build	1884SR 004 Rev C