Copyright ©
This drawing is copyright Matthew Montague Architects. Anyone using this drawing in CAD format must have our written permission to do so, and must remove the Matthew Montague Architects copyright logo. Copyright retained in accordance with the copyright, design and patents act 1988. It remains the property of MMA whose registered office is The Cheese Factory, Longford Lane, Longford, Ashbourne, Derbyshire, DE6 3DT.

Drawing Measurements and Information
Drawing measurements shall not be obtained by scaling, with exemption being for planning application drawings only. All dimensions to be verified prior to construction. Immediately report any discrepancies on this document to the Architect. If in doubt ASK. This drawing is to be read in conjunction with associated models, specifications and related consultant's documents where relevant.

Safety, Health and Environmental Information

For information relating to Use, Cleaning and Maintenance, please refer to the Health & Safety File. It is assumed that all works will be carried out by a competent contractor working, where appropriate, to an approved method statement.

In addition to the hazards/risks normally associated with the types of work detailed on this drawing, note the following risks and information:

Notes:

1. All dimensions are in millimeters (mm) unless otherwise stated.
2. Contractors must check all dimensions on site, working from stated dimensions only, any discrepancies are to be reported to the Architect before work is undertaken.

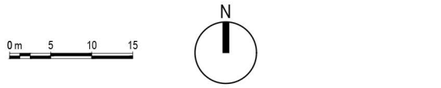

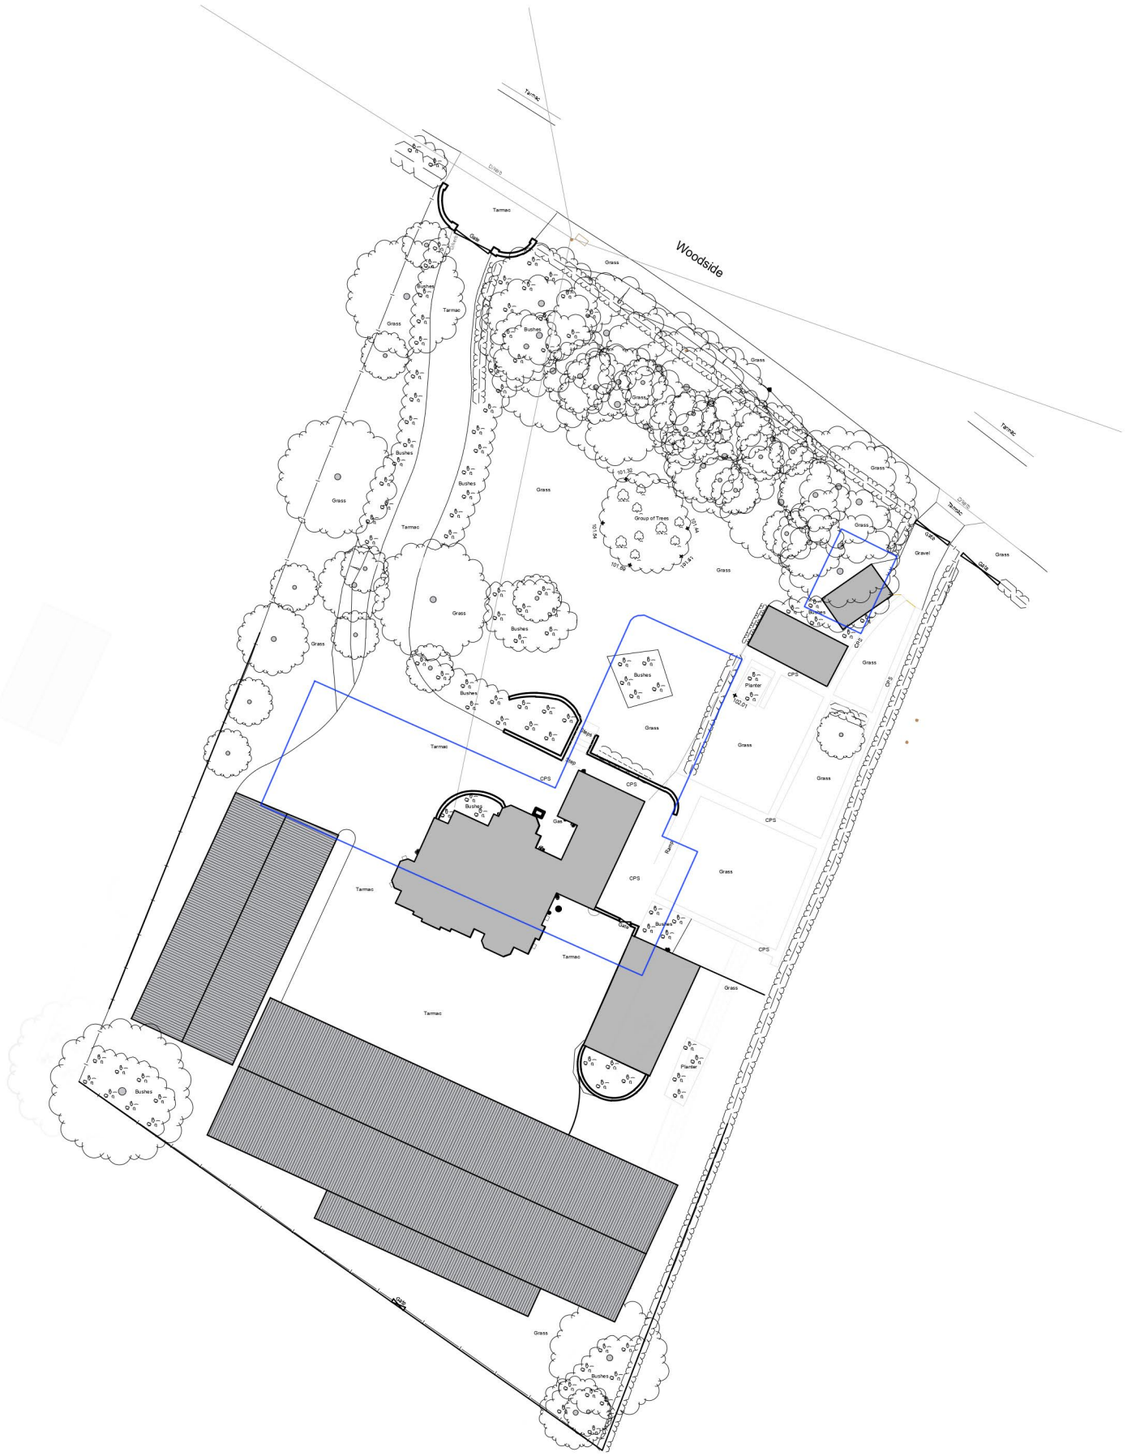

Existing Site Plan
Scale 1:500

P1	Revision Description	XX-XX-XX	XX
Rev.	Revision Description	Date	Initials

MATTHEW MONTAGUE
ARCHITECTS
The Cheese Factory, Longford Lane, Longford, Ashbourne, Derbyshire, DE6 3DT
Tel: 01335 330510 . info@matthewmontague.co.uk .
www.matthewmontague.co.uk

Replacement Dwelling in the Green Belt

Moorcroft, Woodside, Ilkeston

Existing Site Plan

PROJECT REF	SCALE(S)	PAPER SIZE	DRAWN BY	CHECKED BY
2441	1:500	A3	JB	DE

PROJECT	ORIGINATOR	ZONE	LEVEL	TYPE	ROLE	NUMBER
MOO	MMA	B1	GF	DR	A	**01002**

STATUS	SUITABILITY DESCRIPTION
S0	WORK IN PROGRESS

REVISION	REVISION DESCRIPTION
P1	PRELIMINARY