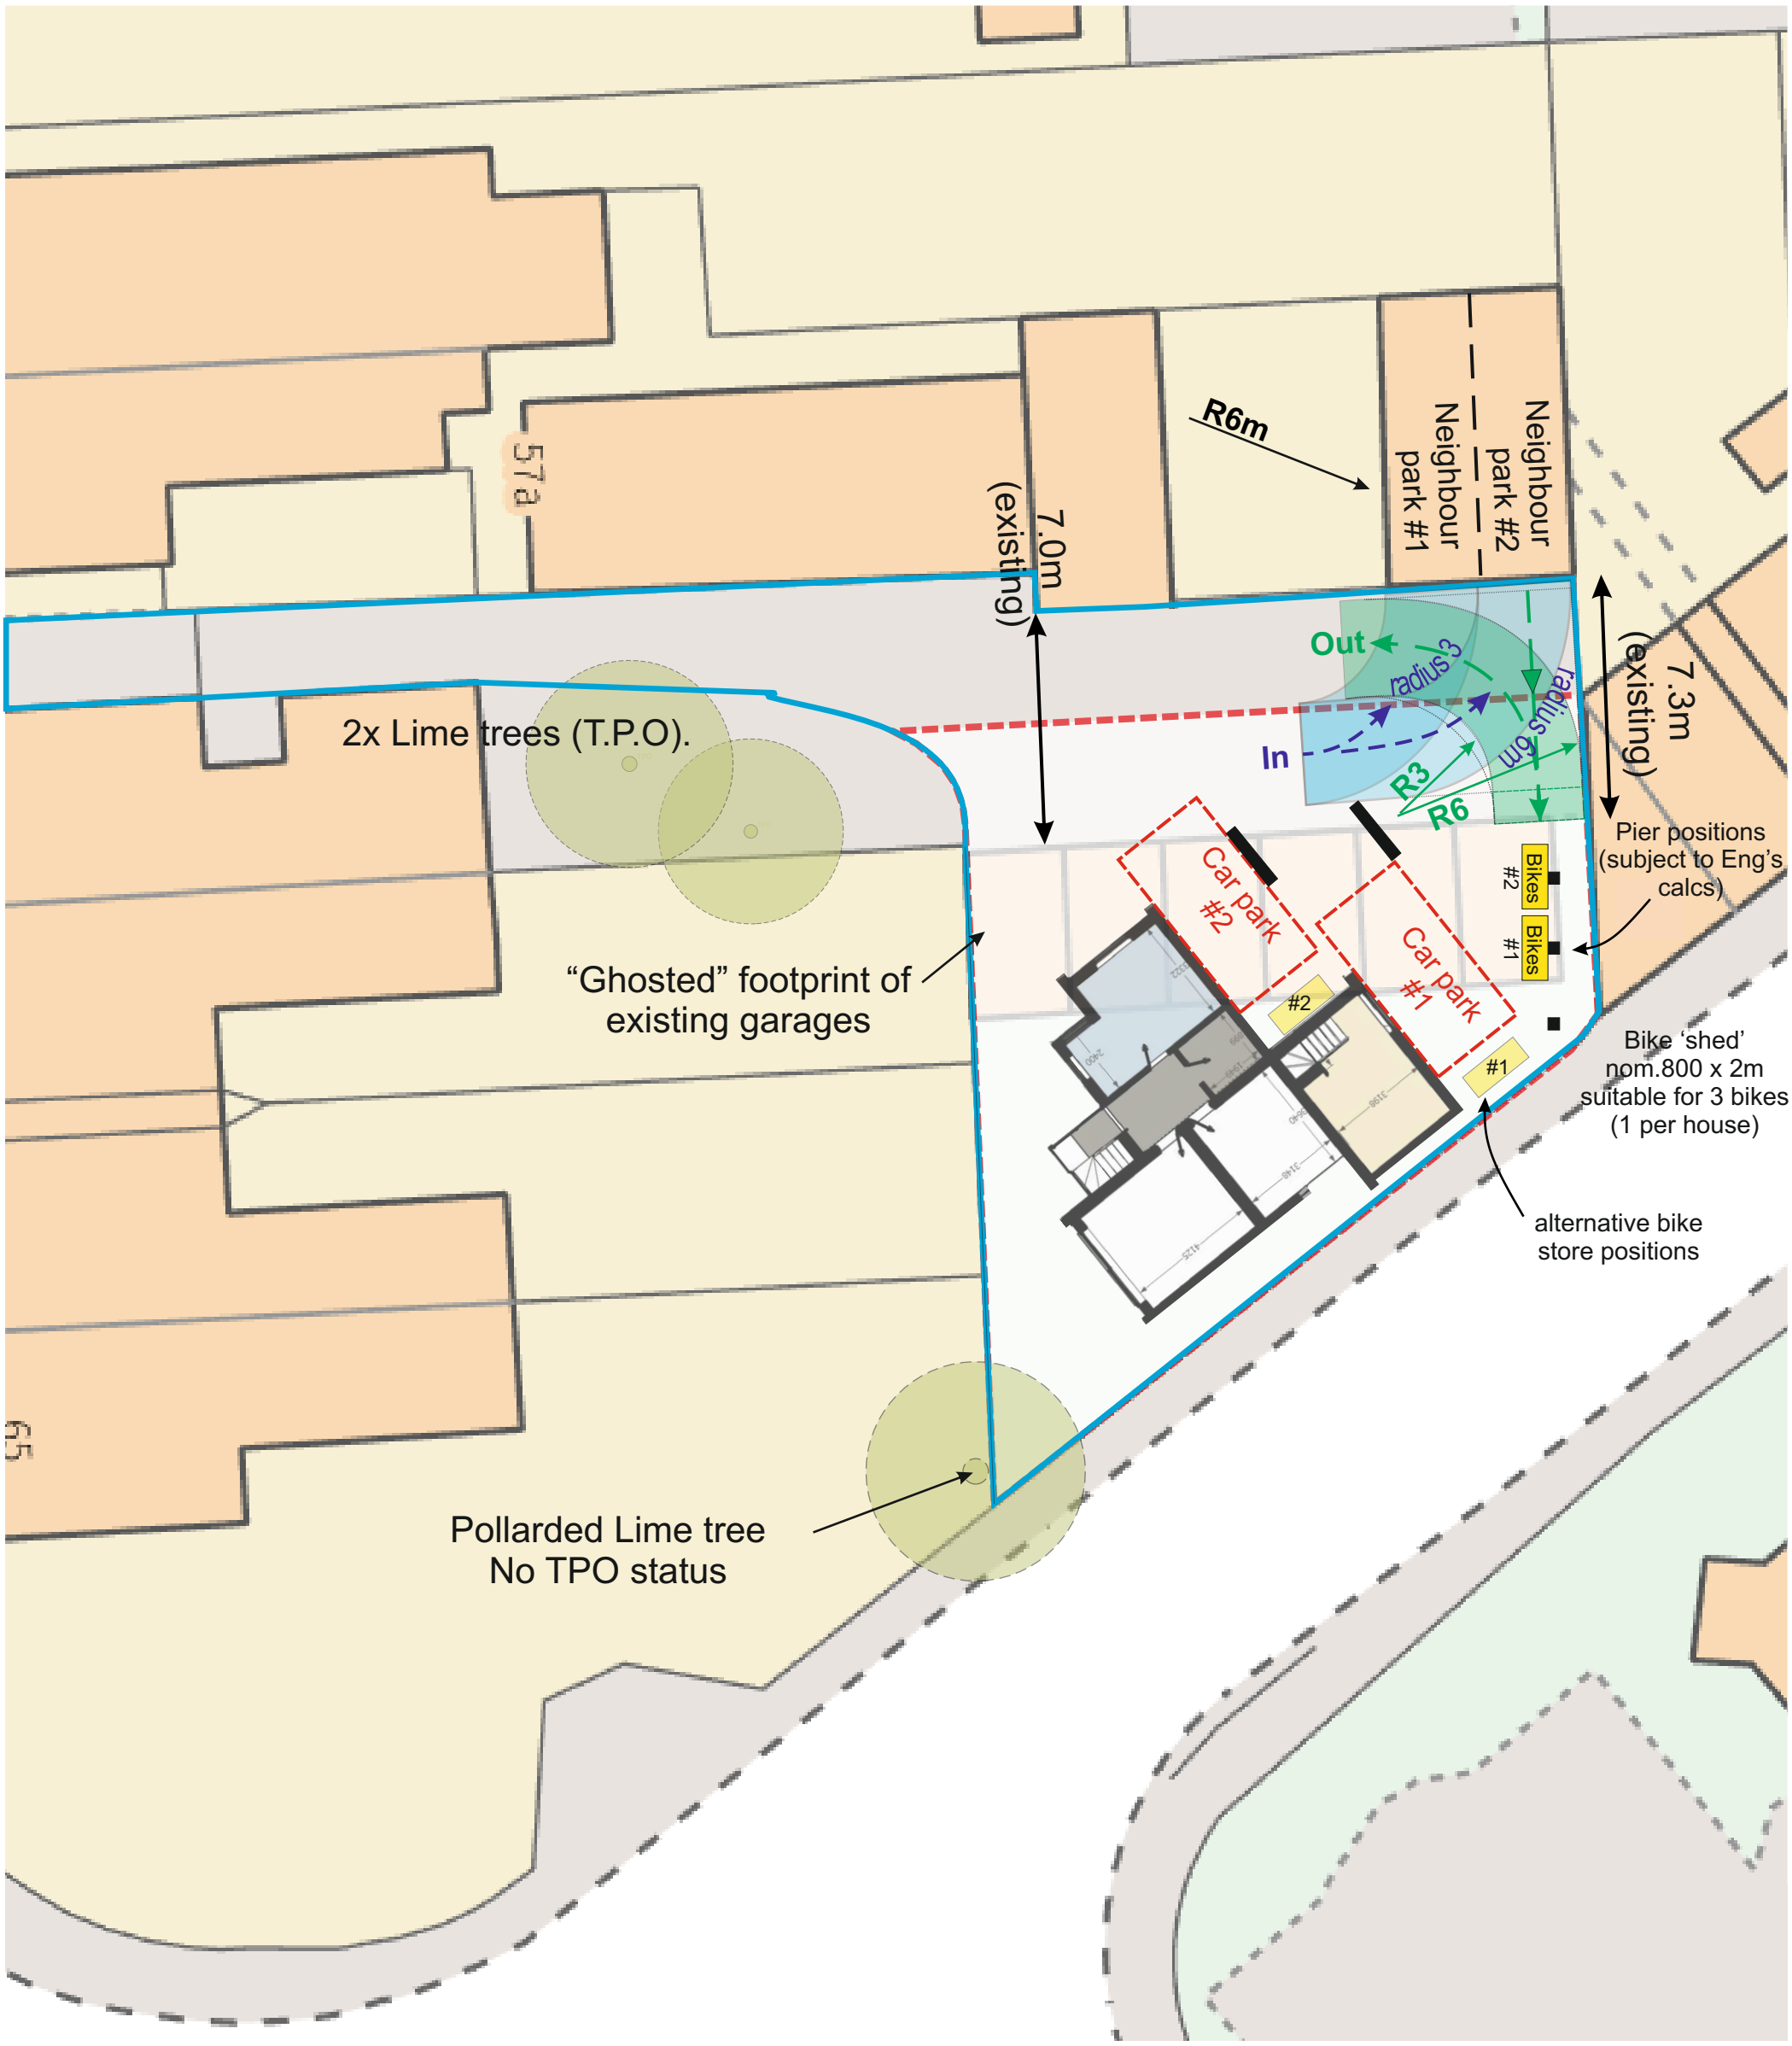


Scale 1:200 @ A3

0 4 8 12 16 20 metres

Tree Plan

Rev 'A' - 09/10/25
Space and Bike updates as requested by LHA

General drawing notes:

1. This design and drawing and any related specification are the intellectual property of 'David Guy Architectural Services', and may not be reproduced in drawing or built form without 'DGAS' express permission
2. 'DGAS' reserve the right to alter any item or specification shown on this drawing to accord with the latest details and regulations
3.This drawing should not be scaled, only figured dimensions are to be used, all dimensions should be checked on site prior to work commencing.
4. The drawings are in metric scale
5. Please report any discrepancies to 'DGAS' immediately
6. All drawings are to be read in conjunction with any other relevant engineers / consultants drawings or other information where applicable.

Project: Re-development of garages Adjacent to New Road, Belper. DE56 1US		
Client: M.Cooper		
Title: Driveway Turning proposal		
Scale: 1:200@A3	Inception: July 2024	Drawn: DG
Job: C1064B	Dwg No: P09	Rev: A

DAVID GUY ARCHITECTURAL SERVICES
www.dg4design.co.uk
e: info@dg4design.co.uk
9 Chesterfield Road, Belper. DE56 1FD Mobile 07979 542199