


First Floor Plans

Scale 1:100 @ A3

0 2 4 6 8 10m

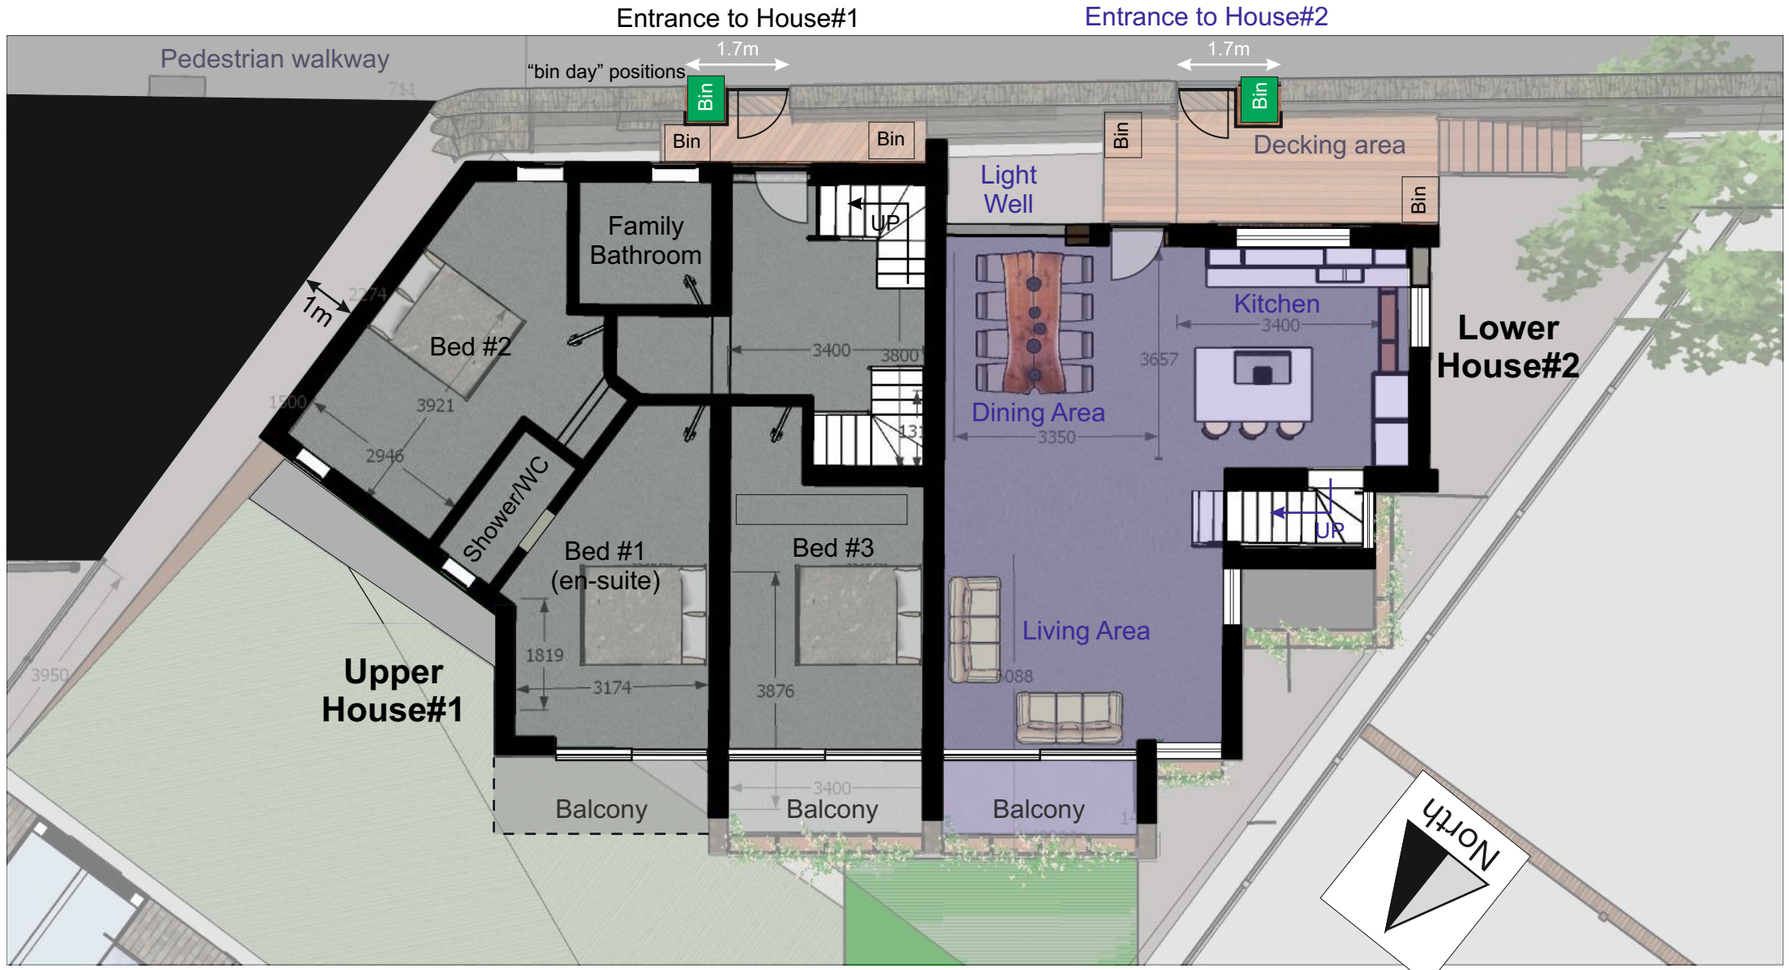



Revision 'A' - 09/10/25
wider opening to accommodate "Bin-day" off footway recommendation

Project: 2 House proposal re: New Road, Belper. DE56 1US		
Client: M.Cooper		
Title: Upper Ground floor		
Scale: 1:100@A3	Inception: Apr 2025	Drawn: DG
Job: C1064B	Dwg No: P02	Rev: A

DAVID GUY
ARCHITECTURAL SERVICES
www.dg4design.co.uk
e: info@dg4design.co.uk
9 Chesterfield Road, Belper. DE56 1FD Mobile 07979 542199