
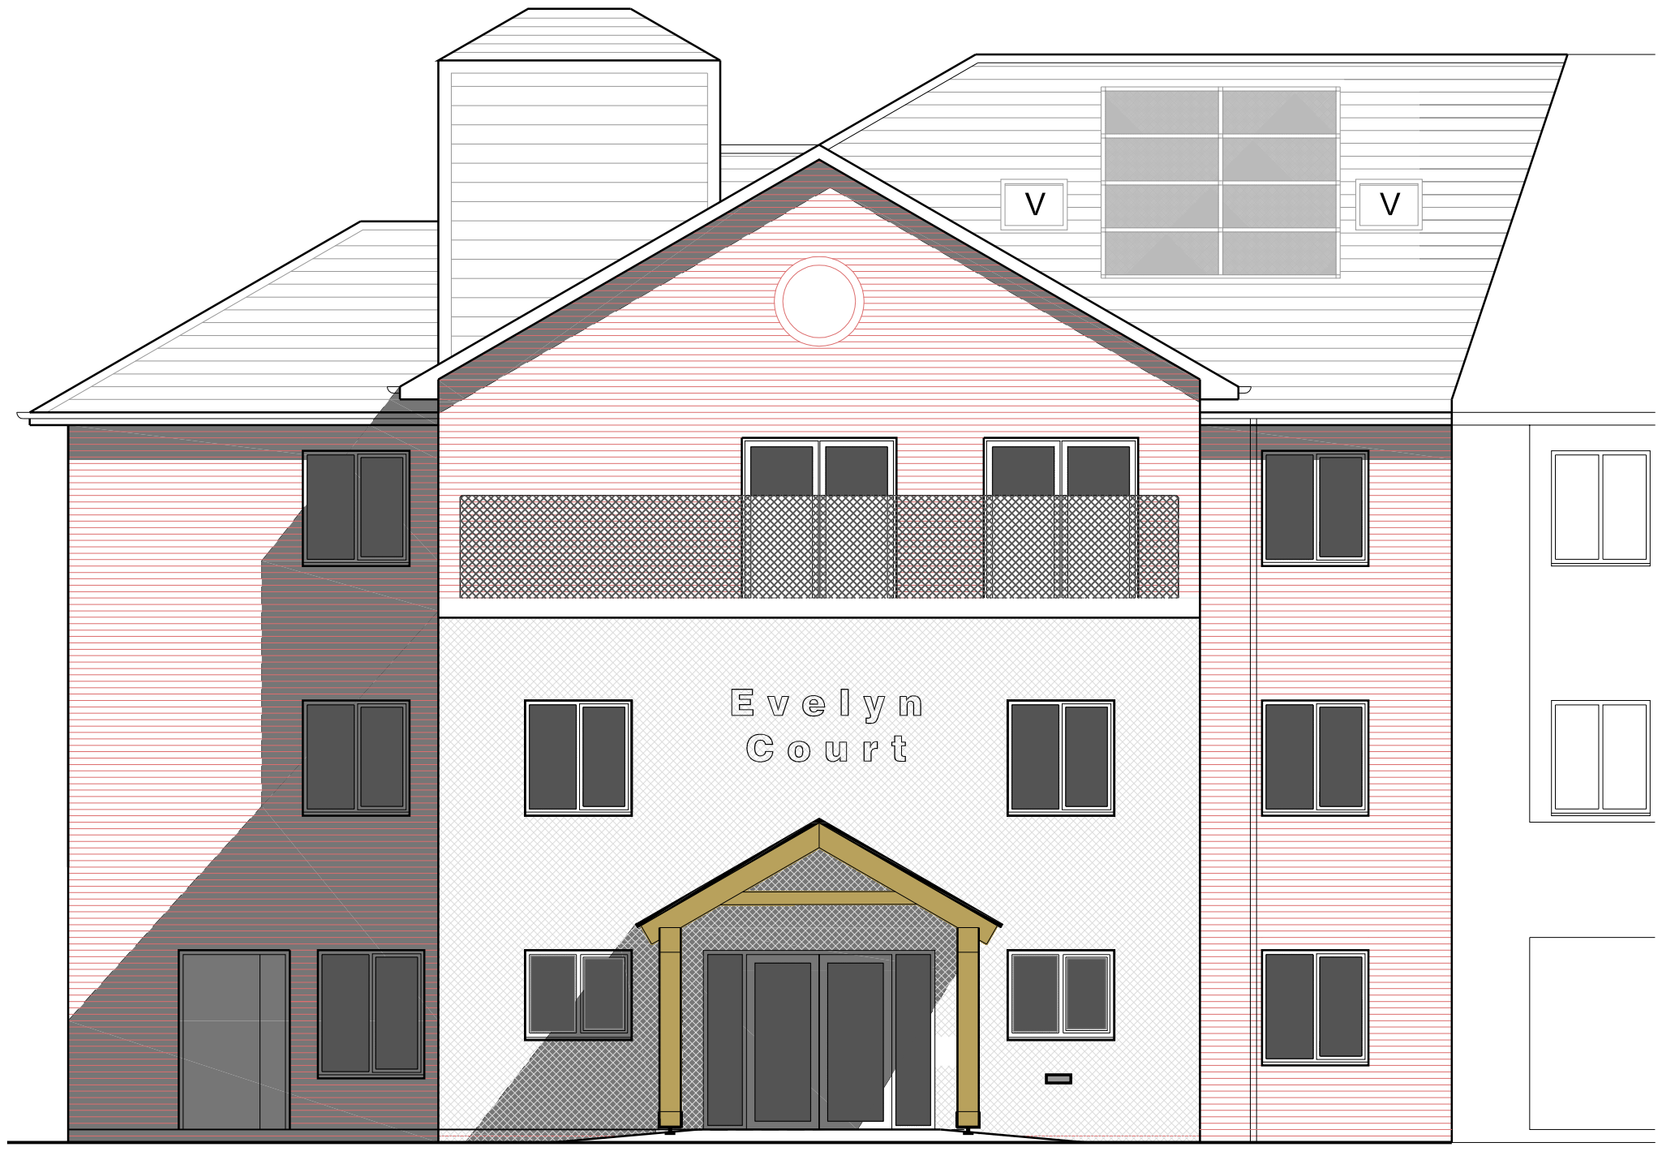


Existing

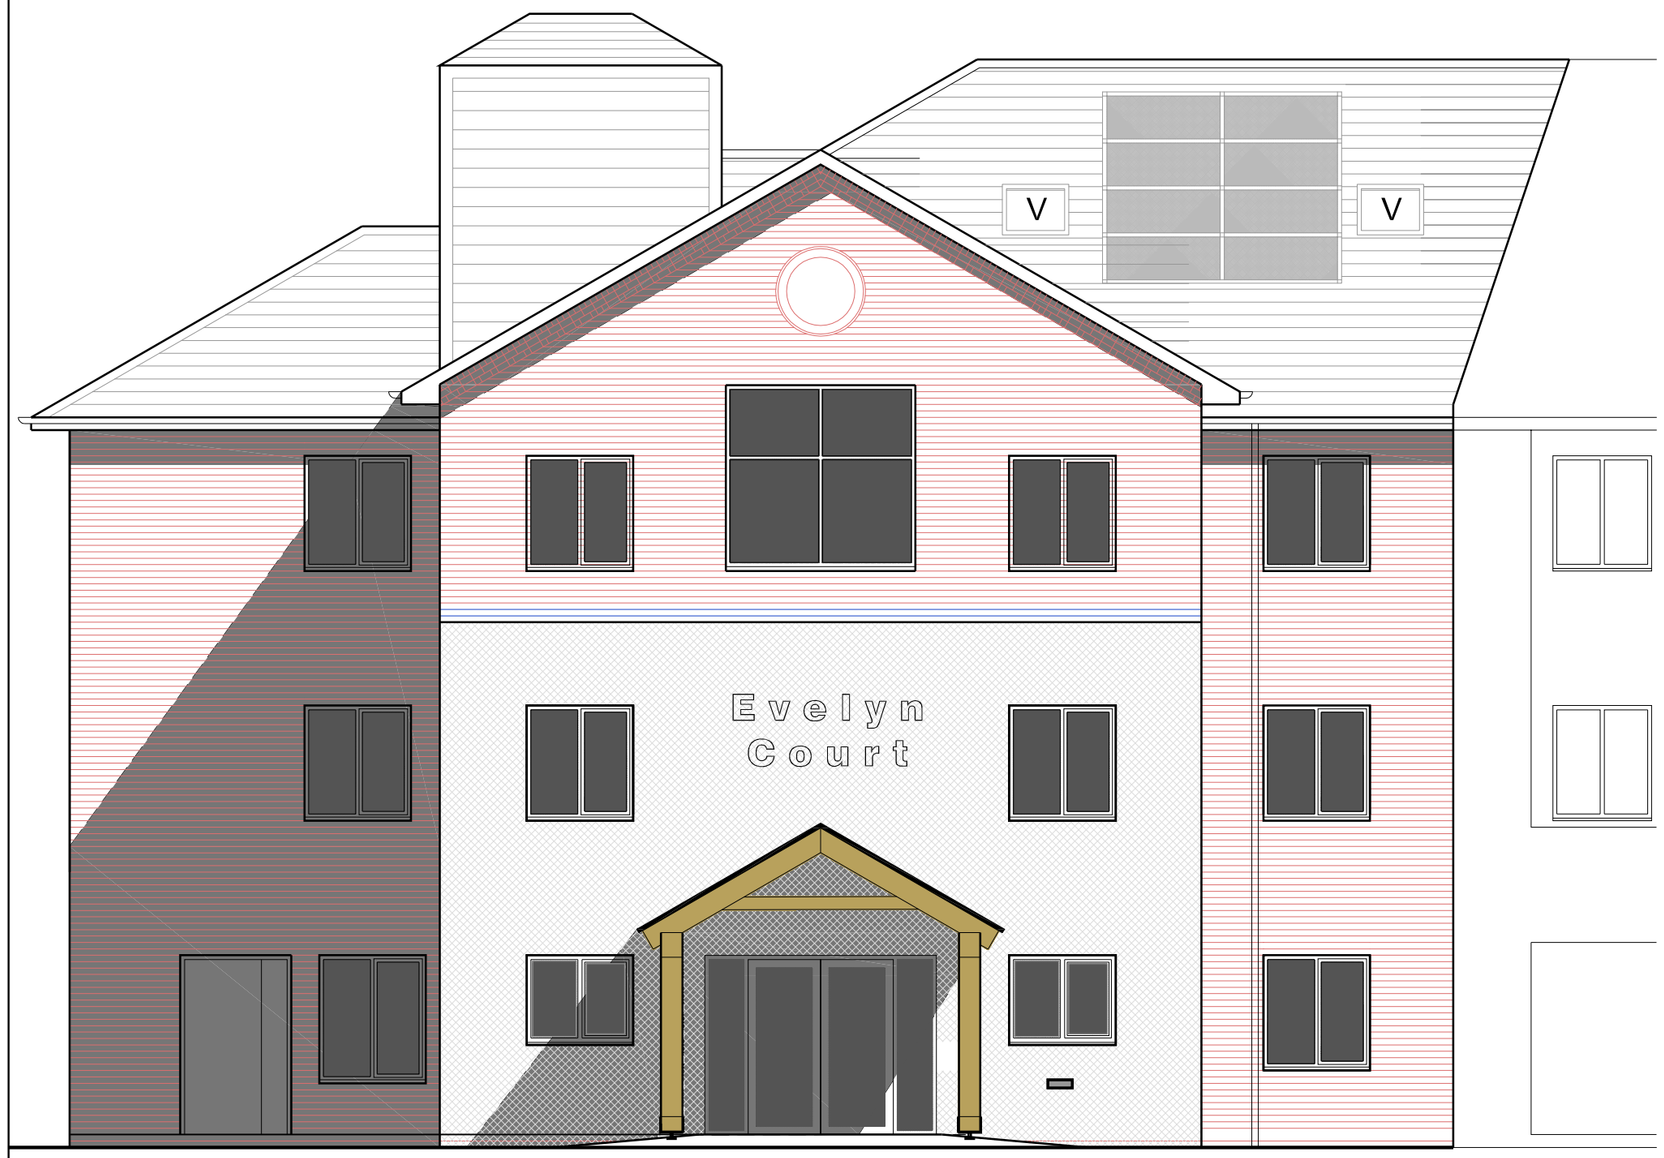

Proposed

Metres 0 1 2 3 4 5 6 7 8 9

martin ward & keeling
Martin Ward & Keeling Limited Chartered Architects
e mail to: mark@mwk-architects.co.uk or malcolm@mwk-architects.co.uk
39A King's Road, New Oscott, Birmingham, B73 5AB T: 0121 354 6560

Evelyn Court Care Home - Proposed Extension of Dayroom at Level 3

Entrance Elevations - Existing and Proposed

Date 07-10-2025

Scale 1 : 100 @ A3

Dwg No 2455-010

-