

ELEVATION A




ELEVATION J

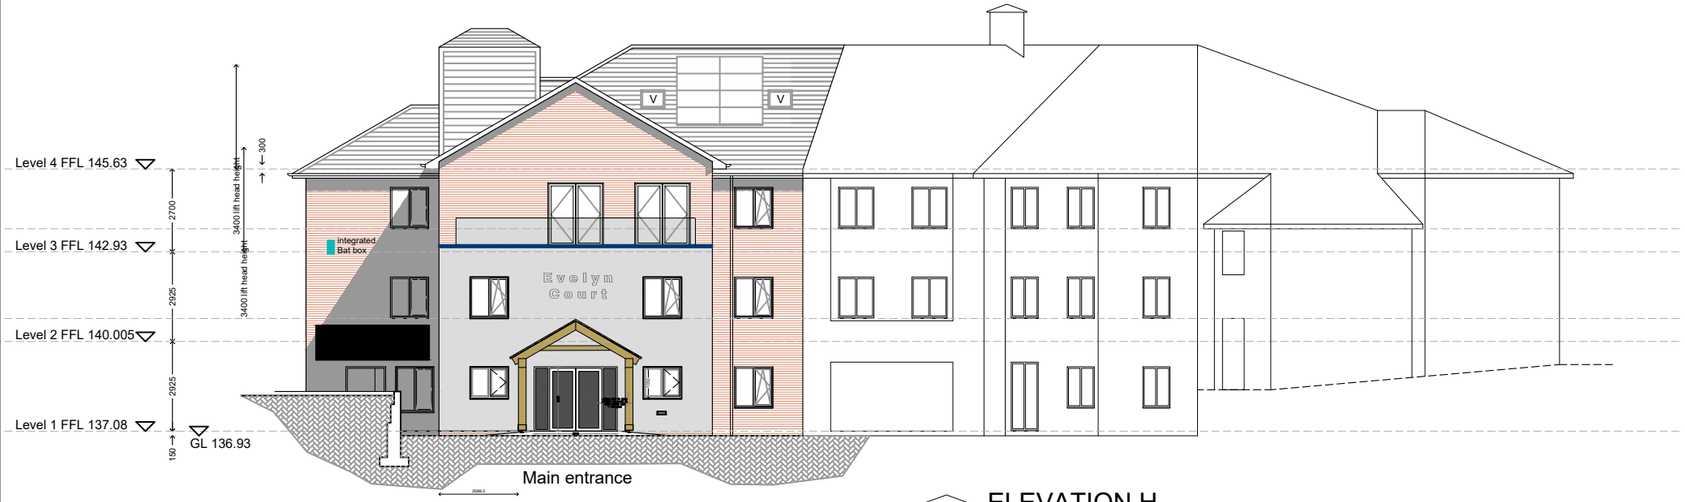

ELEVATION H

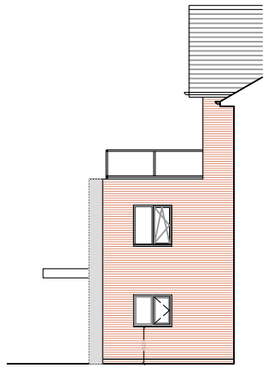

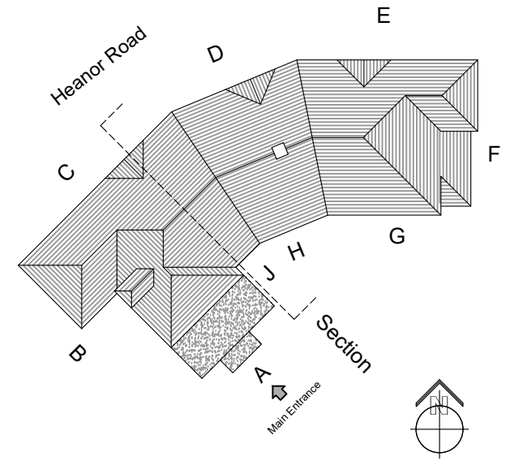

KEY PLAN

At different scale

ELEVATION DETAILS
The elevations show the parts of the building that are viewed face-on in full detail. The parts of the building that are seen at an angle are shown with less detail



ELEVATION G

0 5 10 15 20

Metres

martin ward & keeling

Martin Ward & Keeling Limited Chartered Architects

e mail to: mark@mwk-architects.co.uk or malcolm@mwk-architects.co.uk

39A King's Road, New Oscott, Birmingham, B73 5AB T: 0121 354 6560

Evelyn Court, Smalley - Proposed New Care Home

Proposed Elevations - Sheet 2 of 2

Date 23-02-2023

Scale 1 : 100 @ A1

Dwg No 2410-027 P

027P signage and portico revised
027N front door at 2100 10-01-25
027M 17-09-24 windows office 1050 high
027J 27-03-24 Windows to L2 front