BLOCK PLAN

SCALE 1:500

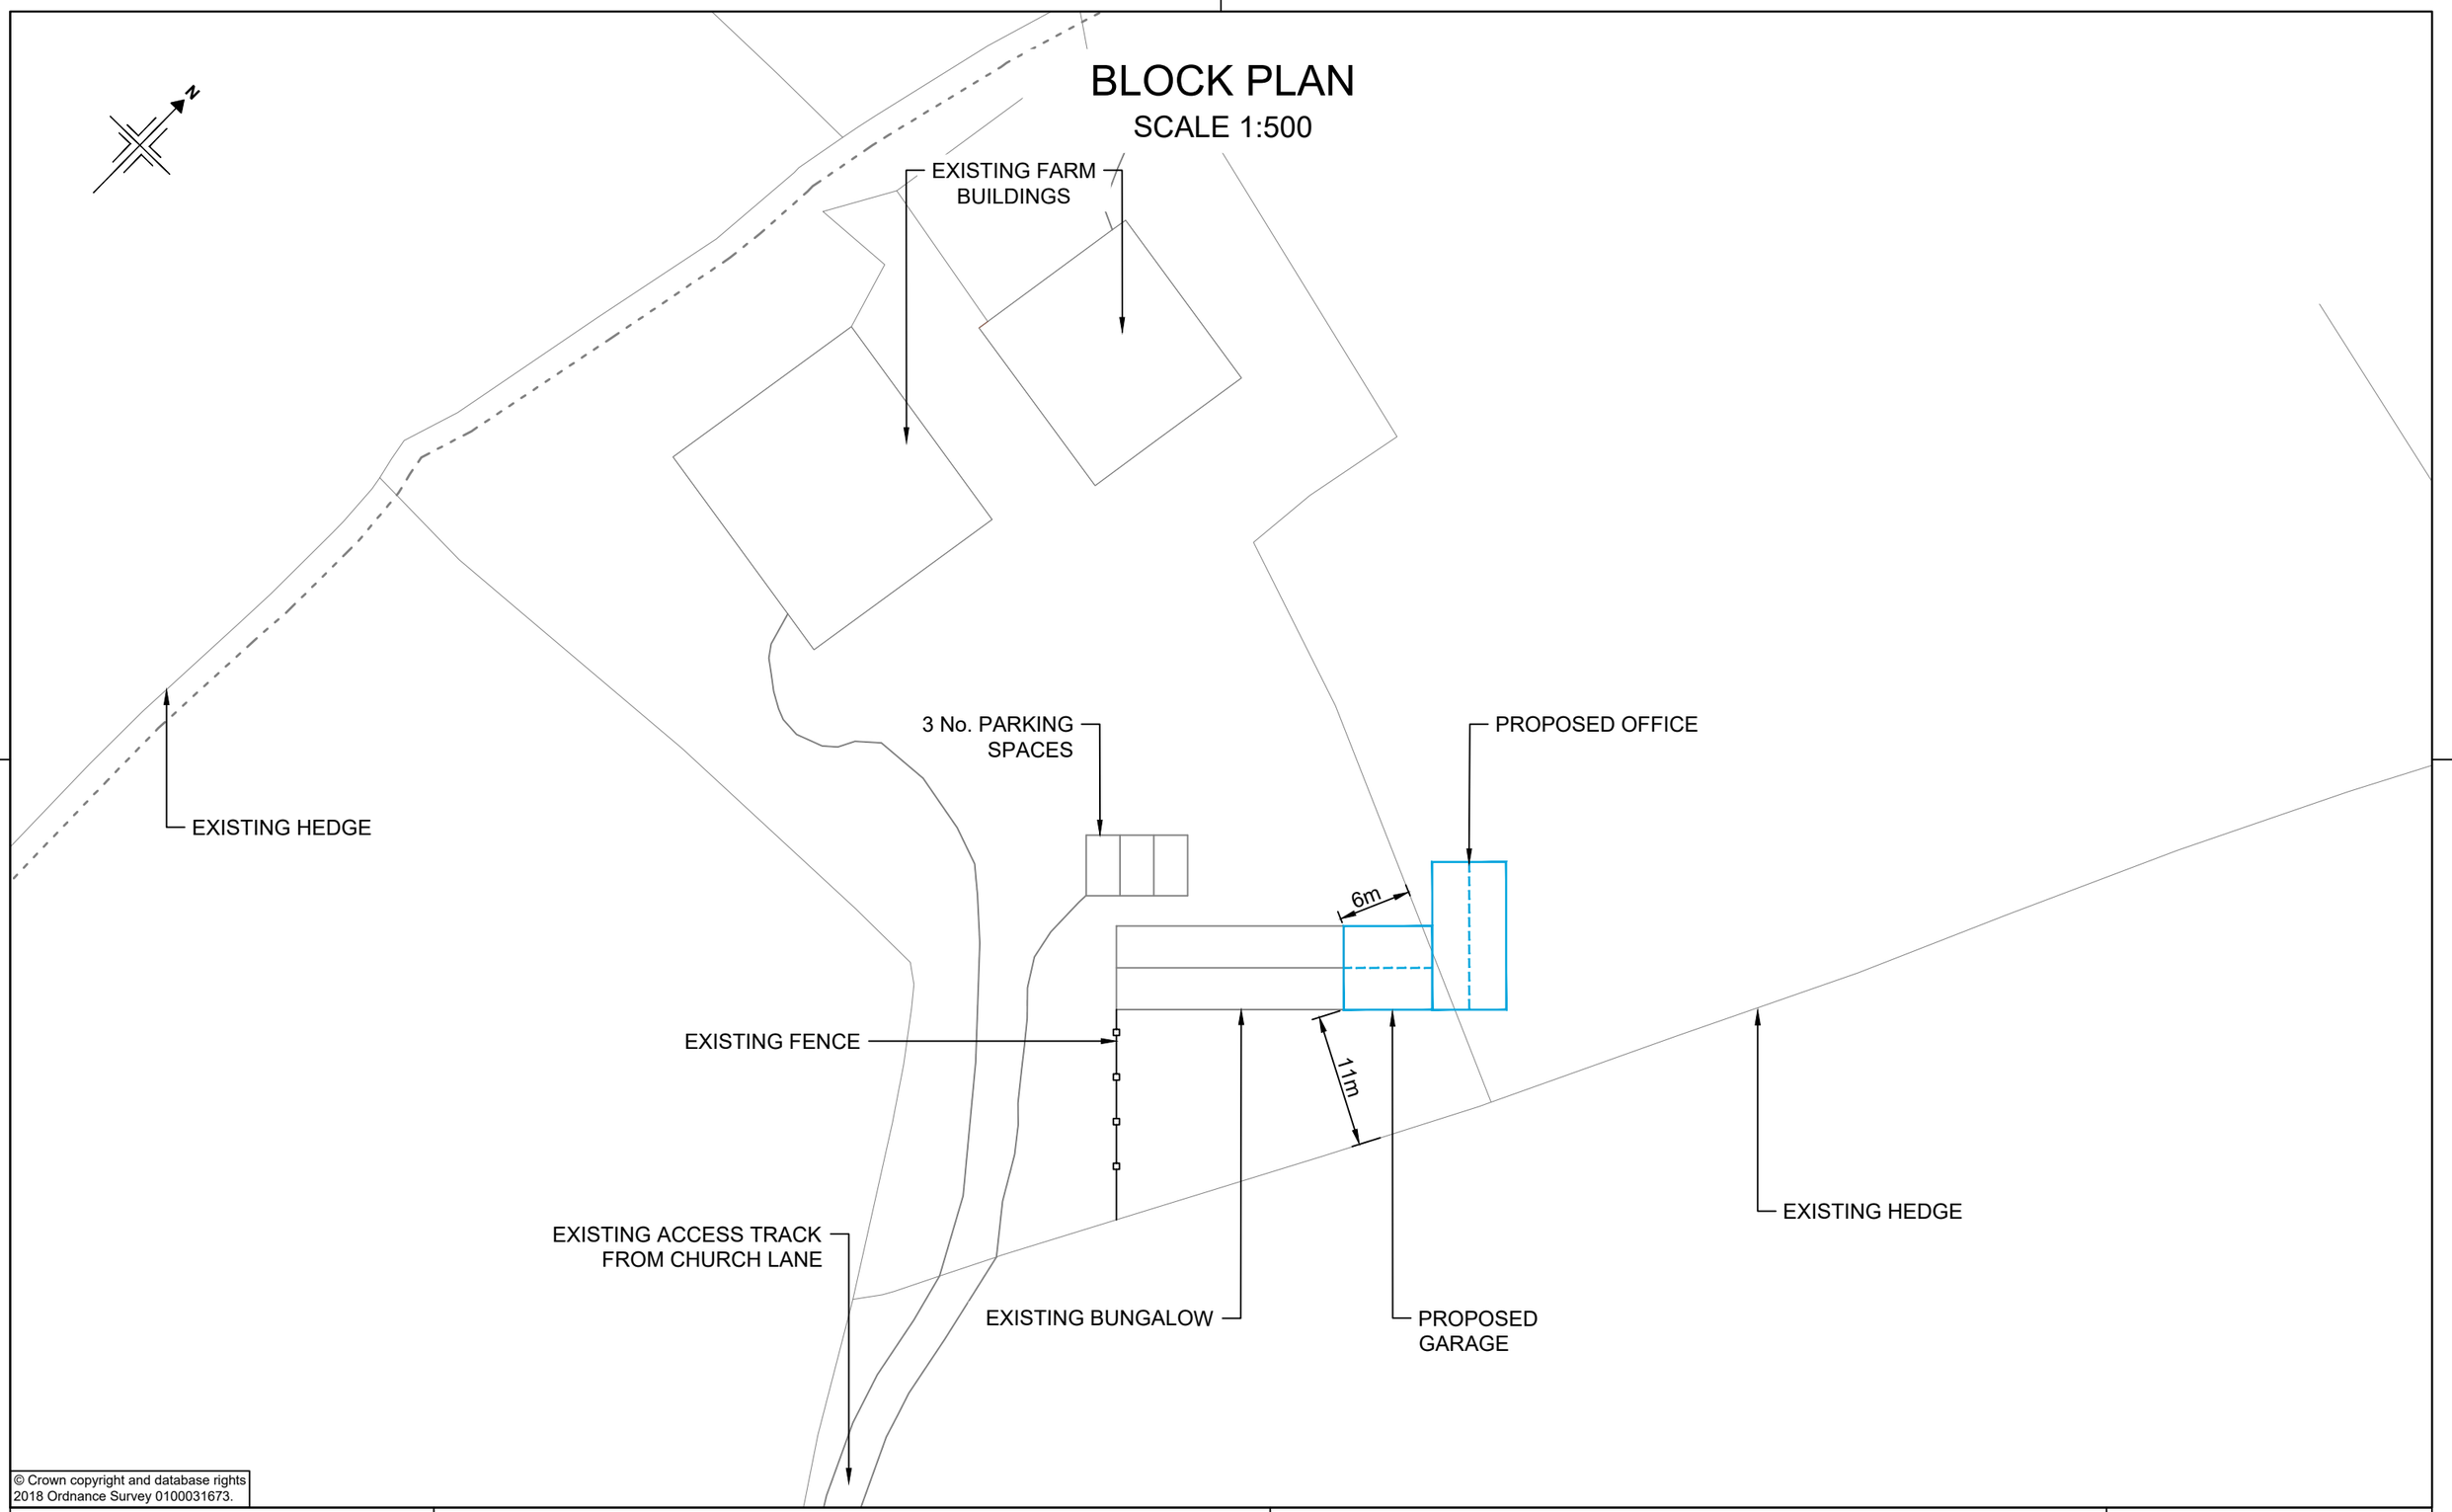

© Crown copyright and database rights 2018 Ordnance Survey 0100031673.

HEATH/2025/03	
Scale at A3: 1:500	Revision: A
Drawn By: LEJ	Date: 25/09/2025
Checked By:RJS	Date: 25/09/2025

Drawing Title:

PROPOSED OFFICE/GARAGE
BLOCK PLAN
SHEET 3 OF 6

Client:

ANDREW HEATH
WOODLANDS LODGE FARM
CHURCH LANE, DE6 4PH

PLANNING SERVICES
Professional CAD Plans Drawn
Planning Applications & Drawings

Contact:
Name: Richard Spendlove
Tel: 07738 379616

A3_H