

NORTH WEST ELEVATION

SCALE 1:50

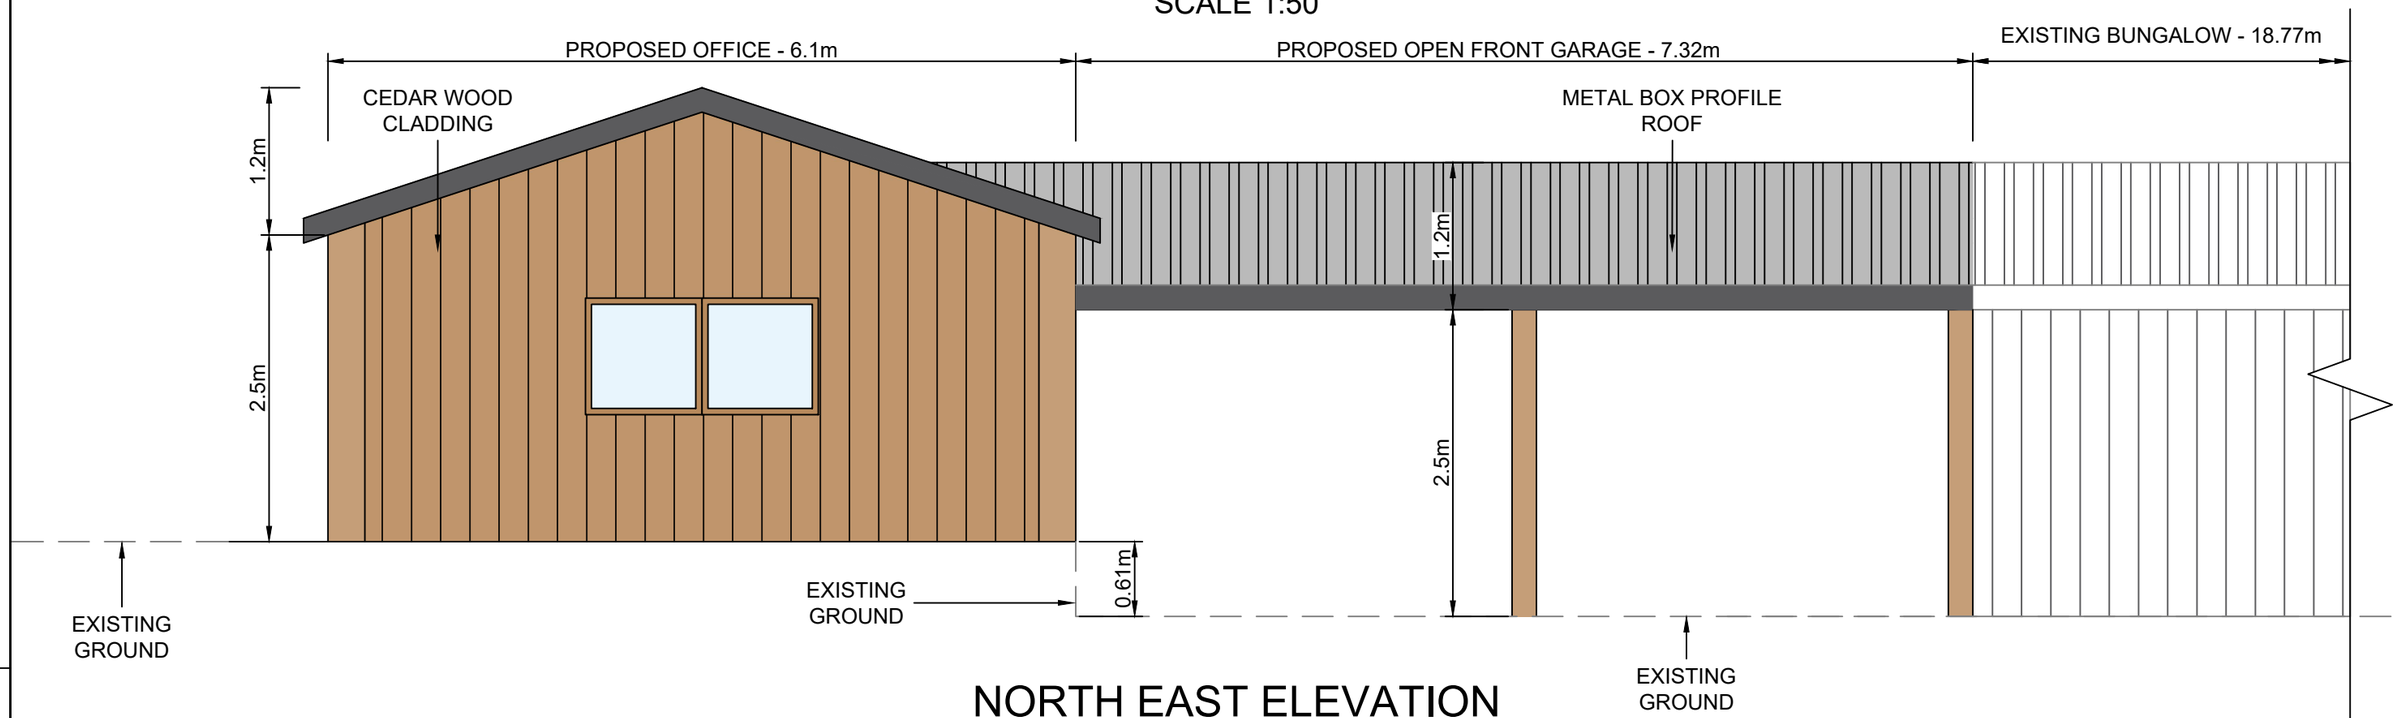

NORTH EAST ELEVATION

SCALE 1:50

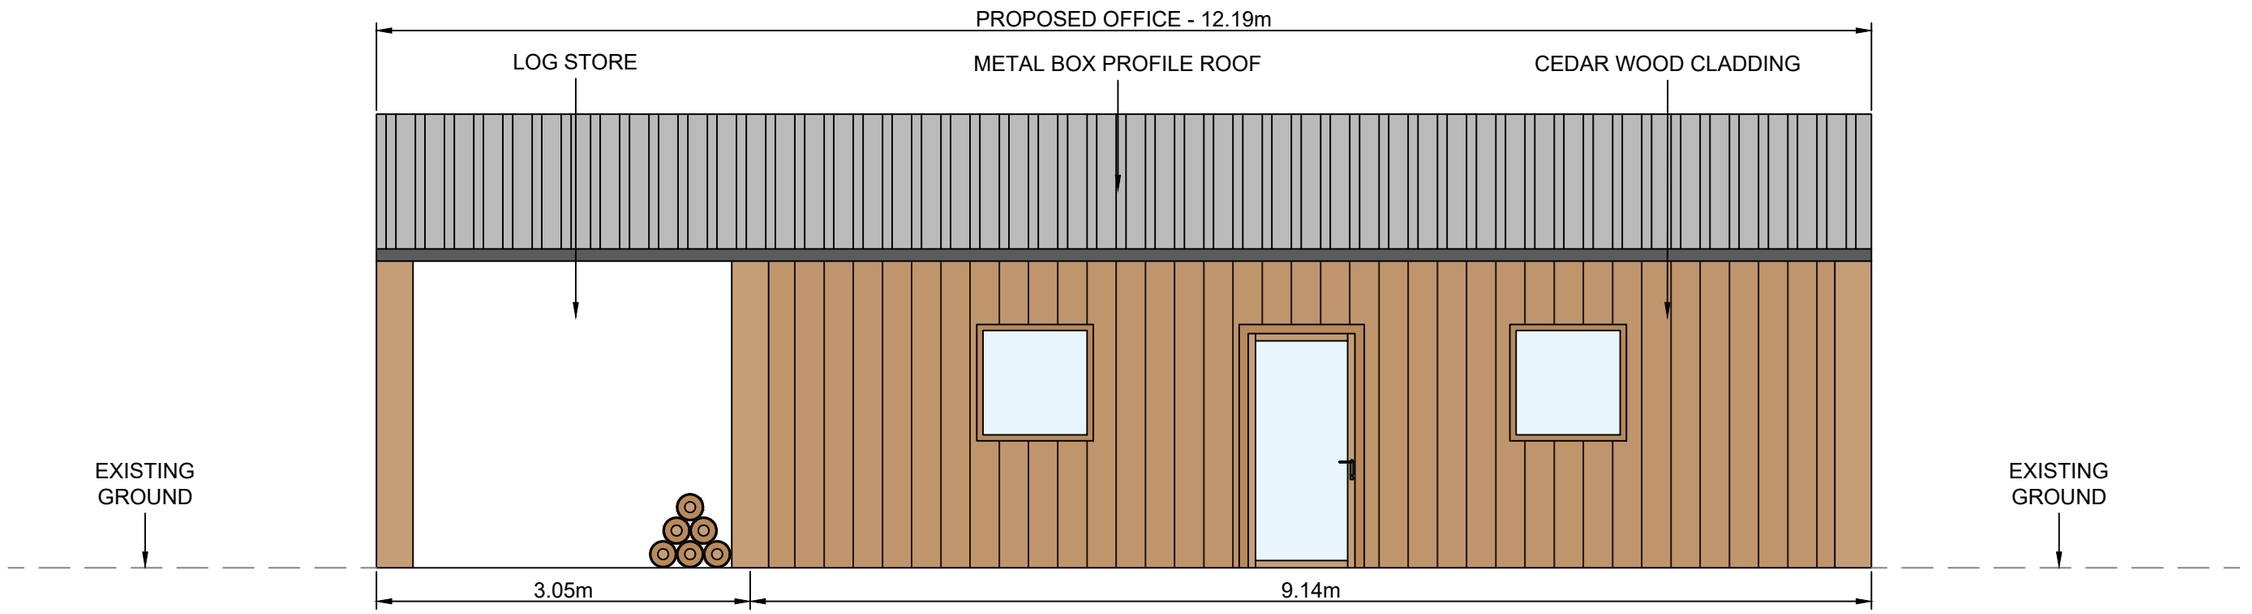

HEATH/2025/04		Drawing Title: PROPOSED OFFICE/GARAGE ELEVATIONS SHEET 4 OF 6	Client: ANDREW HEATH WOODLANDS LODGE FARM CHURCH LANE, DE6 4PH
Scale at A3: 1:50	Revision: A		
Drawn By: LEJ	Date: 25/09/2025		
Checked By:RJS	Date: 25/09/2025		

PLANNING SERVICES
Professional CAD Plans Drawn
Planning Applications & Drawings

Contact:
Name: Richard Spendlove
Tel: 07738 379616

A3_H