Copyright retained in accordance with the copyright, design, and patents act 1988.

DO NOT SCALE OFF DRAWINGS
Dimensions to be checked on site.

**CDM Regulations 2015**

Denotes a significant hazard or difficult management procedure. Please refer to drawing notes for potential hazards. Main contractor to plan for mitigation measures in response to hazards.

CDM Regulations require that **all** projects are to:

- **Have workers to be competent and are suitably skilled for the work they carry out;**
- **Contractors to provide appropriate supervision, instruction and information to all on site workers to provide a safe working environment;**
- **Have a written construction phase plan.**

**Worcester Lloyd** are appointed as `Designer` only, unless a written appointment has been completed for the formal appointment as `Principal Designer`




REAR ELEVATION AS EXISTING 1:50

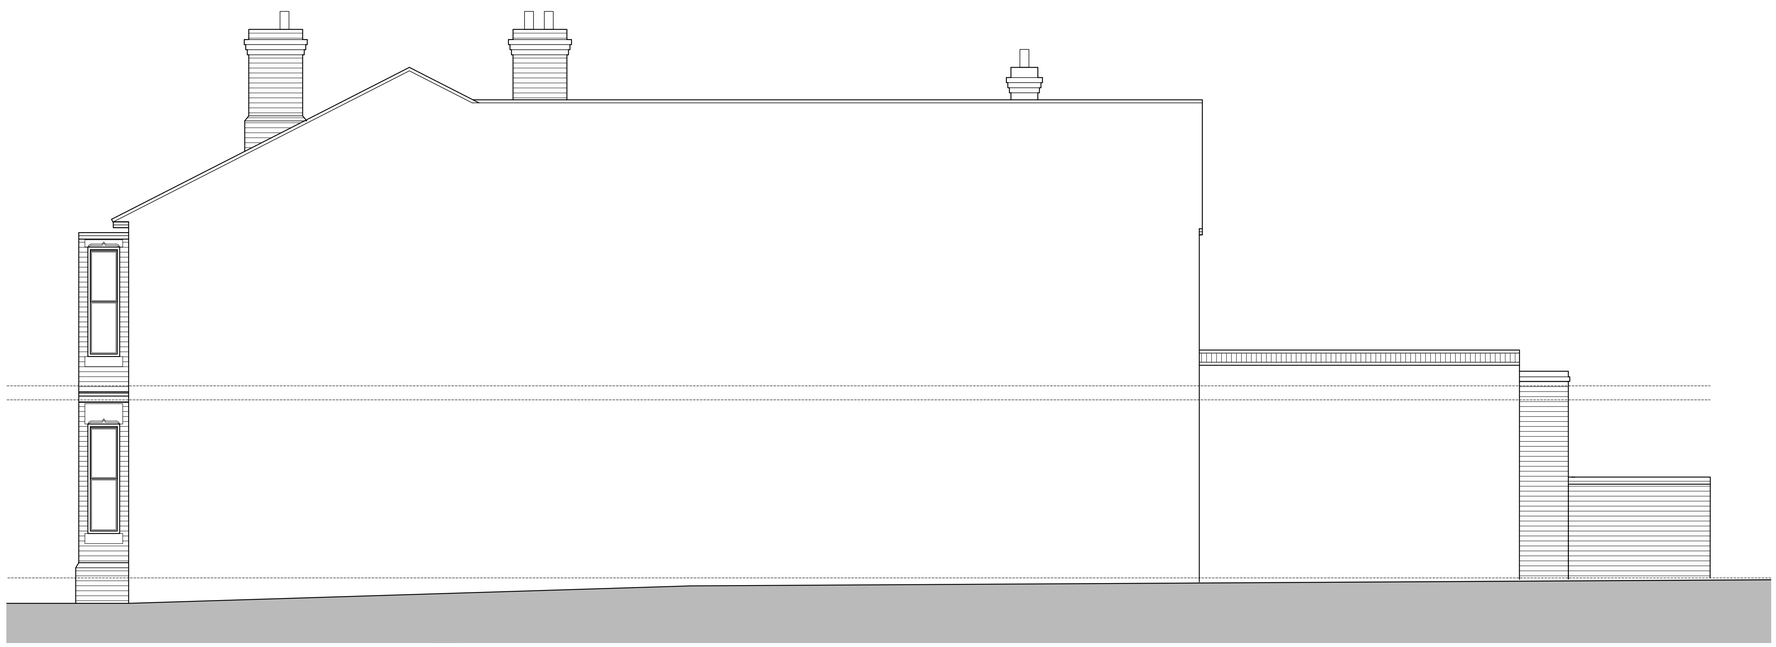

SIDE ELEVATION AS EXISTING 1:50

# Planning application

| Rev | Note | Date |
|---|---|---|
| | | |

WORCESTER LLOYD
ARCHITECTS & ENGINEERS

Studio 20, Sadler Bridge Studios, Bold Lane
Derby, DE1 3NT

Office: 01332 742 557

www.worcesterlloyd.co.uk

RIBA
Chartered Practice

| | |
|---|---|
| Project | **4 Cumberhills Rd, Duffield** |
| Drawing Title | **Elevations as existing** |
| Scale 1:50 | |
| Sheet A1 | Drawn By GN Checked By MS |

| Date | Job No. | Drawing No. | Revision |
|---|---|---|---|
| Feb' 25 | 214 2024 | 003 | - |