Copyright retained in accordance with the copyright, design, and patents act 1988.

DO NOT SCALE OFF DRAWINGS
Dimensions to be checked on site.

**CDM Regulations 2015**

! Denotes a significant hazard or difficult management procedure. Please refer to drawing notes for potential hazards. Main contractor to plan for mitigation measures in response to hazards.

CDM Regulations require that **all** projects are to:

- **Have workers to be competent and are suitably skilled for the work they carry out;**
- **Contractors to provide appropriate supervision, instruction and information to all on site workers to provide a safe working environment;**
- **Have a written construction phase plan.**

**Worcester Lloyd** are appointed as `Designer` only, unless a written appointment has been completed for the formal appointment as `Principal Designer`

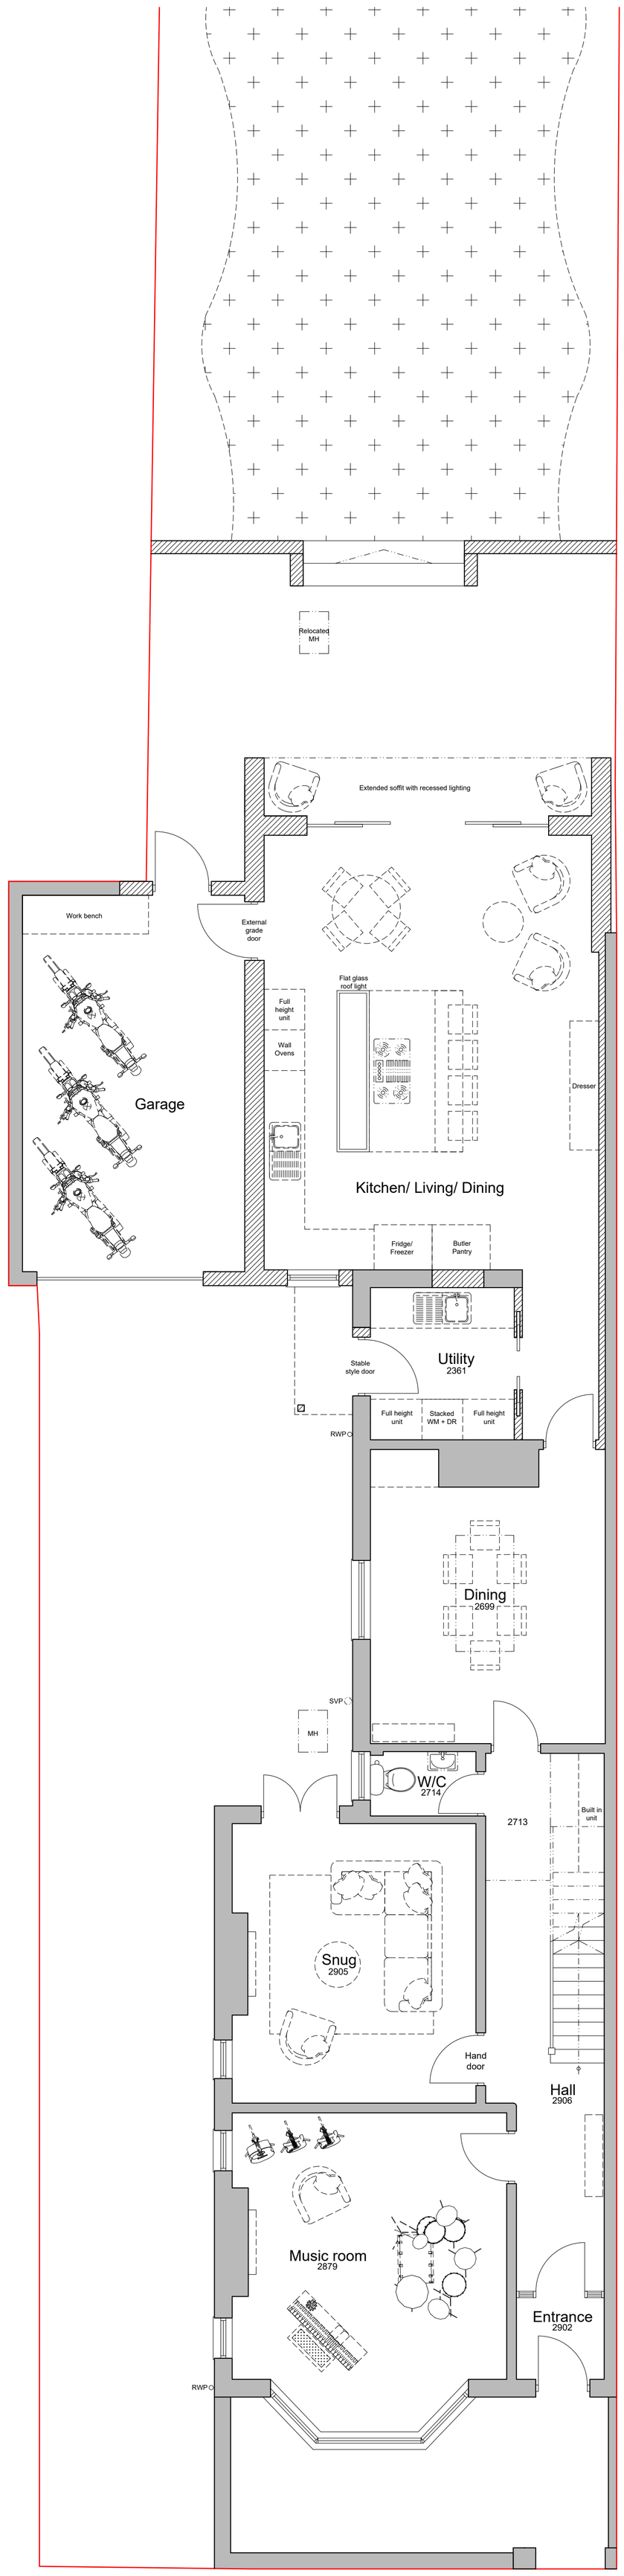


GROUND FLOOR PLAN AS PROPOSED 1:50

Planning application

| Rev | Note | Date |
|---|---|---|
| A | Amended to clients comments | 28.02.25 |

WORCESTER LLOYD
ARCHITECTS & ENGINEERS
Studio 20, Sadler Bridge Studios, Bold Lane
Derby, DE1 3NT
Office: 01332 742 557
www.worcesterlloyd.co.uk
RIBA Chartered Practice

Project **4 Cumberhills Rd, Duffield**

Drawing Title **Ground floor plan as proposed**

Scale 1:50
Sheet A1
Drawn By GN
Checked By MS

| Date | Job No. | Drawing No. | Revision |
|---|---|---|---|
| Feb '25 | 214 | 2024 004 | A |