


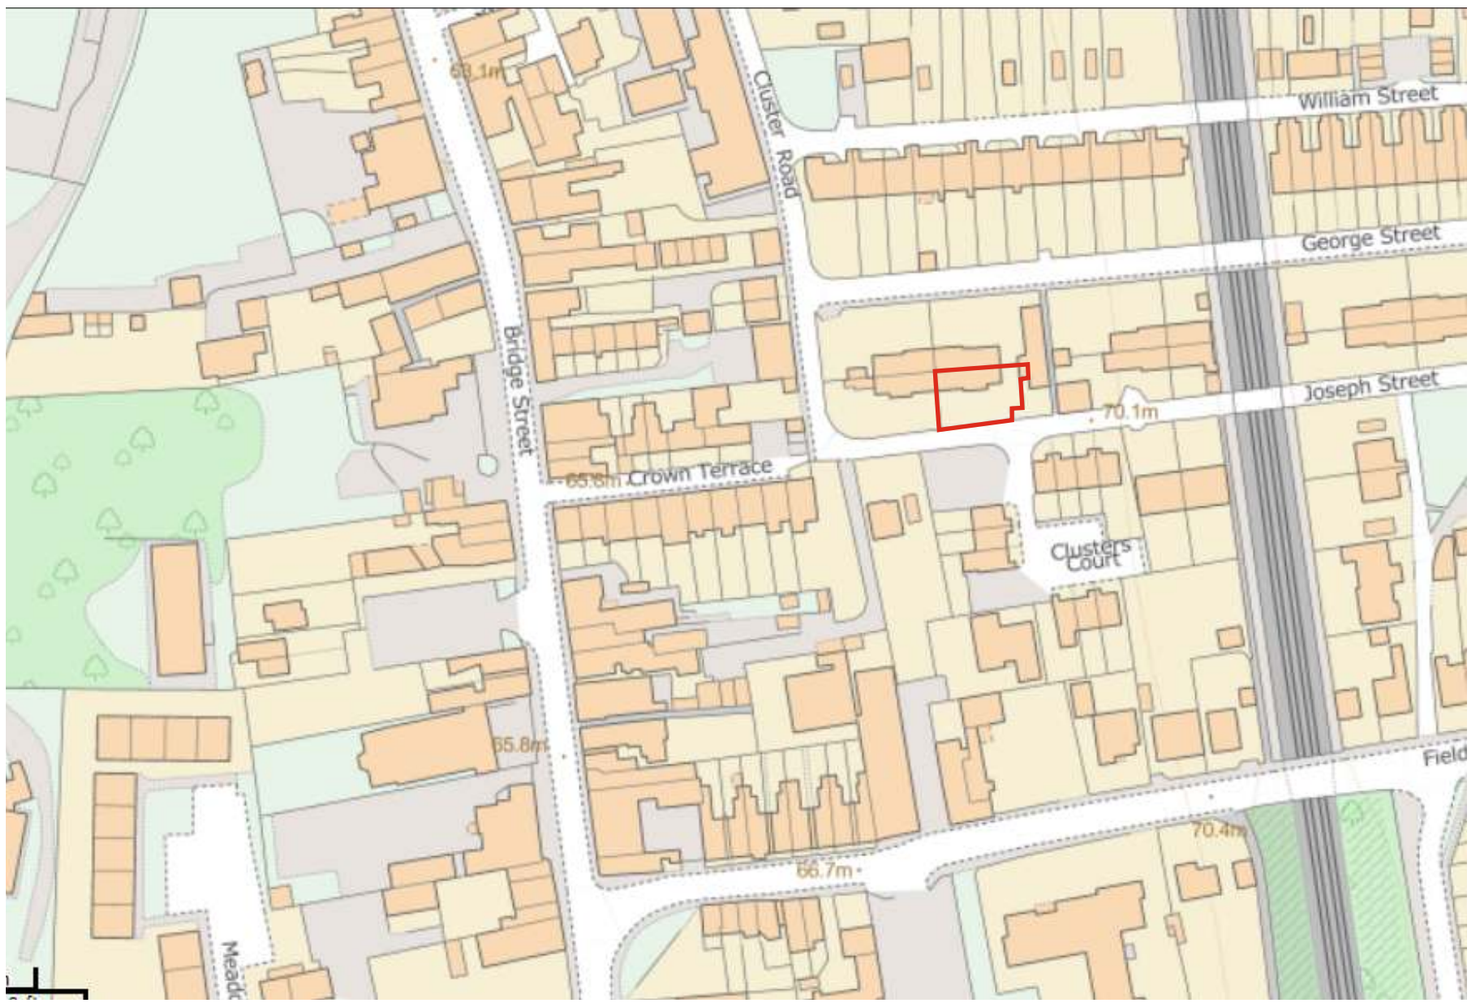

Legend
Land boundary
Existing buildings

Scale 1:1250
0 25 50 75 100 125m



0 10 20 30 40 50metres
Scale 1:500

Legend
Proposed Site
Existing buildings

Block Plan

General drawing notes:
1. This design and drawing and any related specification are the intellectual property of 'David Guy Architectural Services', and may not be reproduced in drawing or built form without 'DGAS' express permission
2. 'DGAS' reserve the right to alter any item or specification shown on this drawing to accord with the latest details and regulations
3.This drawing should not be scaled, only figured dimensions are to be used, all dimensions should be checked on site prior to work commencing.
4. The drawings are in metric scale
5. Please report any discrepancies to 'DGAS' immediately
6. All drawings are to be read in conjunction with any other relevant engineers / consultants drawings or other information where applicable.

Revision '0' - 10/10/25
Issued for Planning Approval

Project: 2 Joseph Street, Belper. Derbyshire. DE56 1DP		
Client: B.Ball		
Title: Location and Block plans		
Scale: 1:1250/500@A3	Inception: April 2025	Drawn: DG
Job: C1077	Dwg No: L01	Rev: 0

DAVID GUY
ARCHITECTURAL SERVICES
www.dg4design.co.uk
e: info@dg4design.co.uk
9 Chesterfield Road, Belper. DE56 1FD
Mobile 07979 542199