




Roof space bedroom

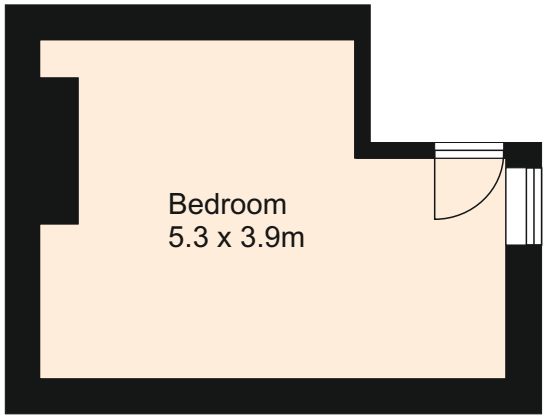

Nominal sewer pipeline (underground)

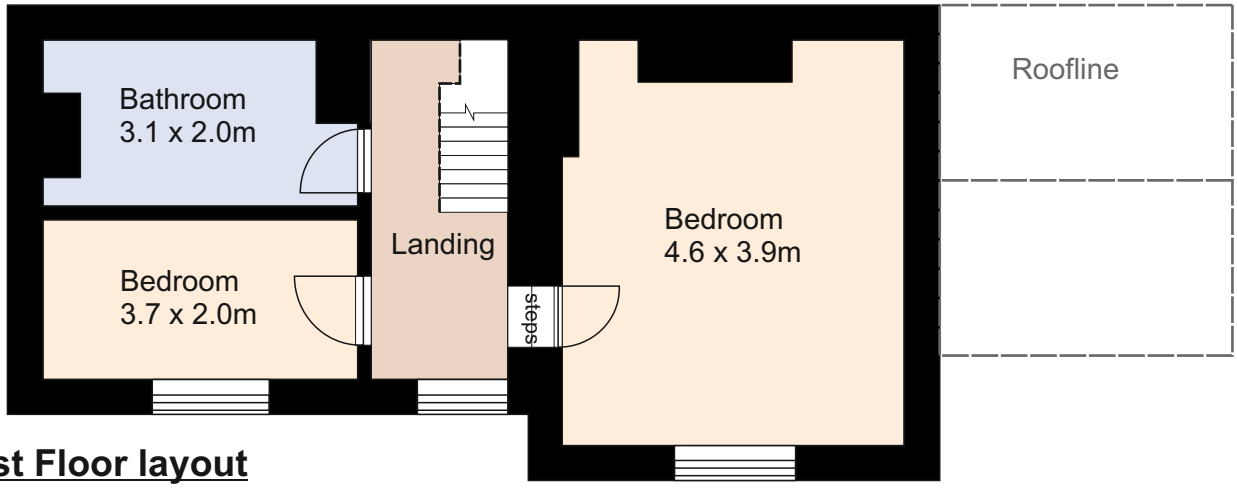

1st Floor layout

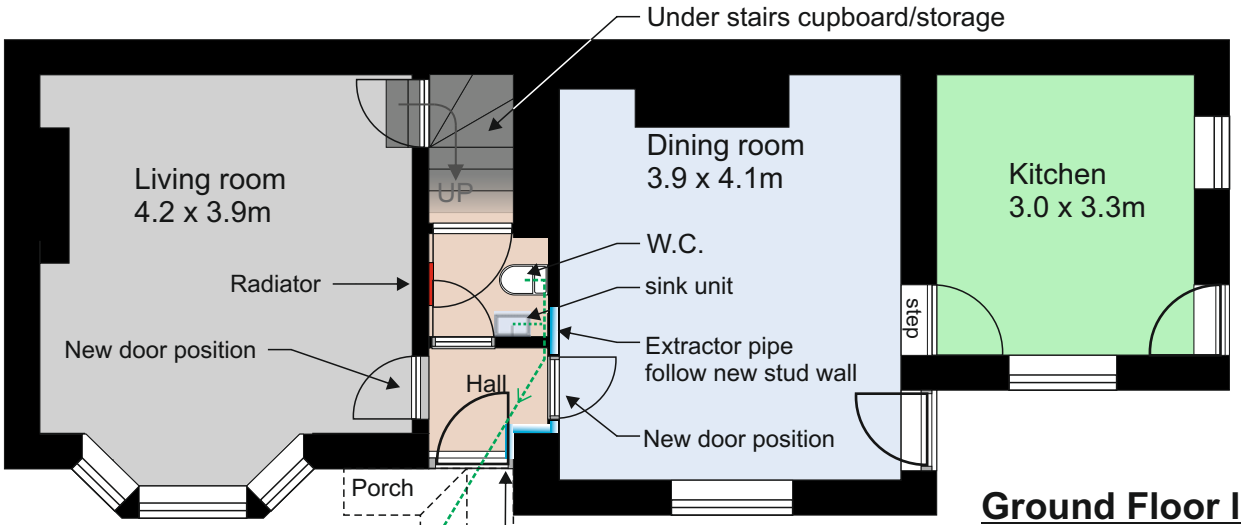

Ground Floor layout

Underground New sewer connection

Head level extractor position
hidden under porch

North

Revision '0' - 07/10/25
Issued for Client Approval

Scale 1:100 @ A3

0 1 2 3 4 5 metres

Project: 2 Joseph Street Belper. Derbyshire. DE56 1DP		
Title: Proposed Plans & Eelevations		
Scale: 1:100 @A3	Inception: April '25	Drawn: DG
Job: C1077	Dwg No: P01	Rev: 0

DAVID GUY
ARCHITECTURAL
SERVICES
www.dg4design.co.uk
e: info@dg4design.co.uk
9 Chesterfield Road, Belper. DE56 1FD
Mobile 07979 542199