Location Plan

Site Address: **Stainsby Bungalow, Main Road, Smalley, Ilkeston, DE7 6DS**

PlanningPortal

Date Produced: **15-Oct-2025**

Scale: **1:1250 @A3**

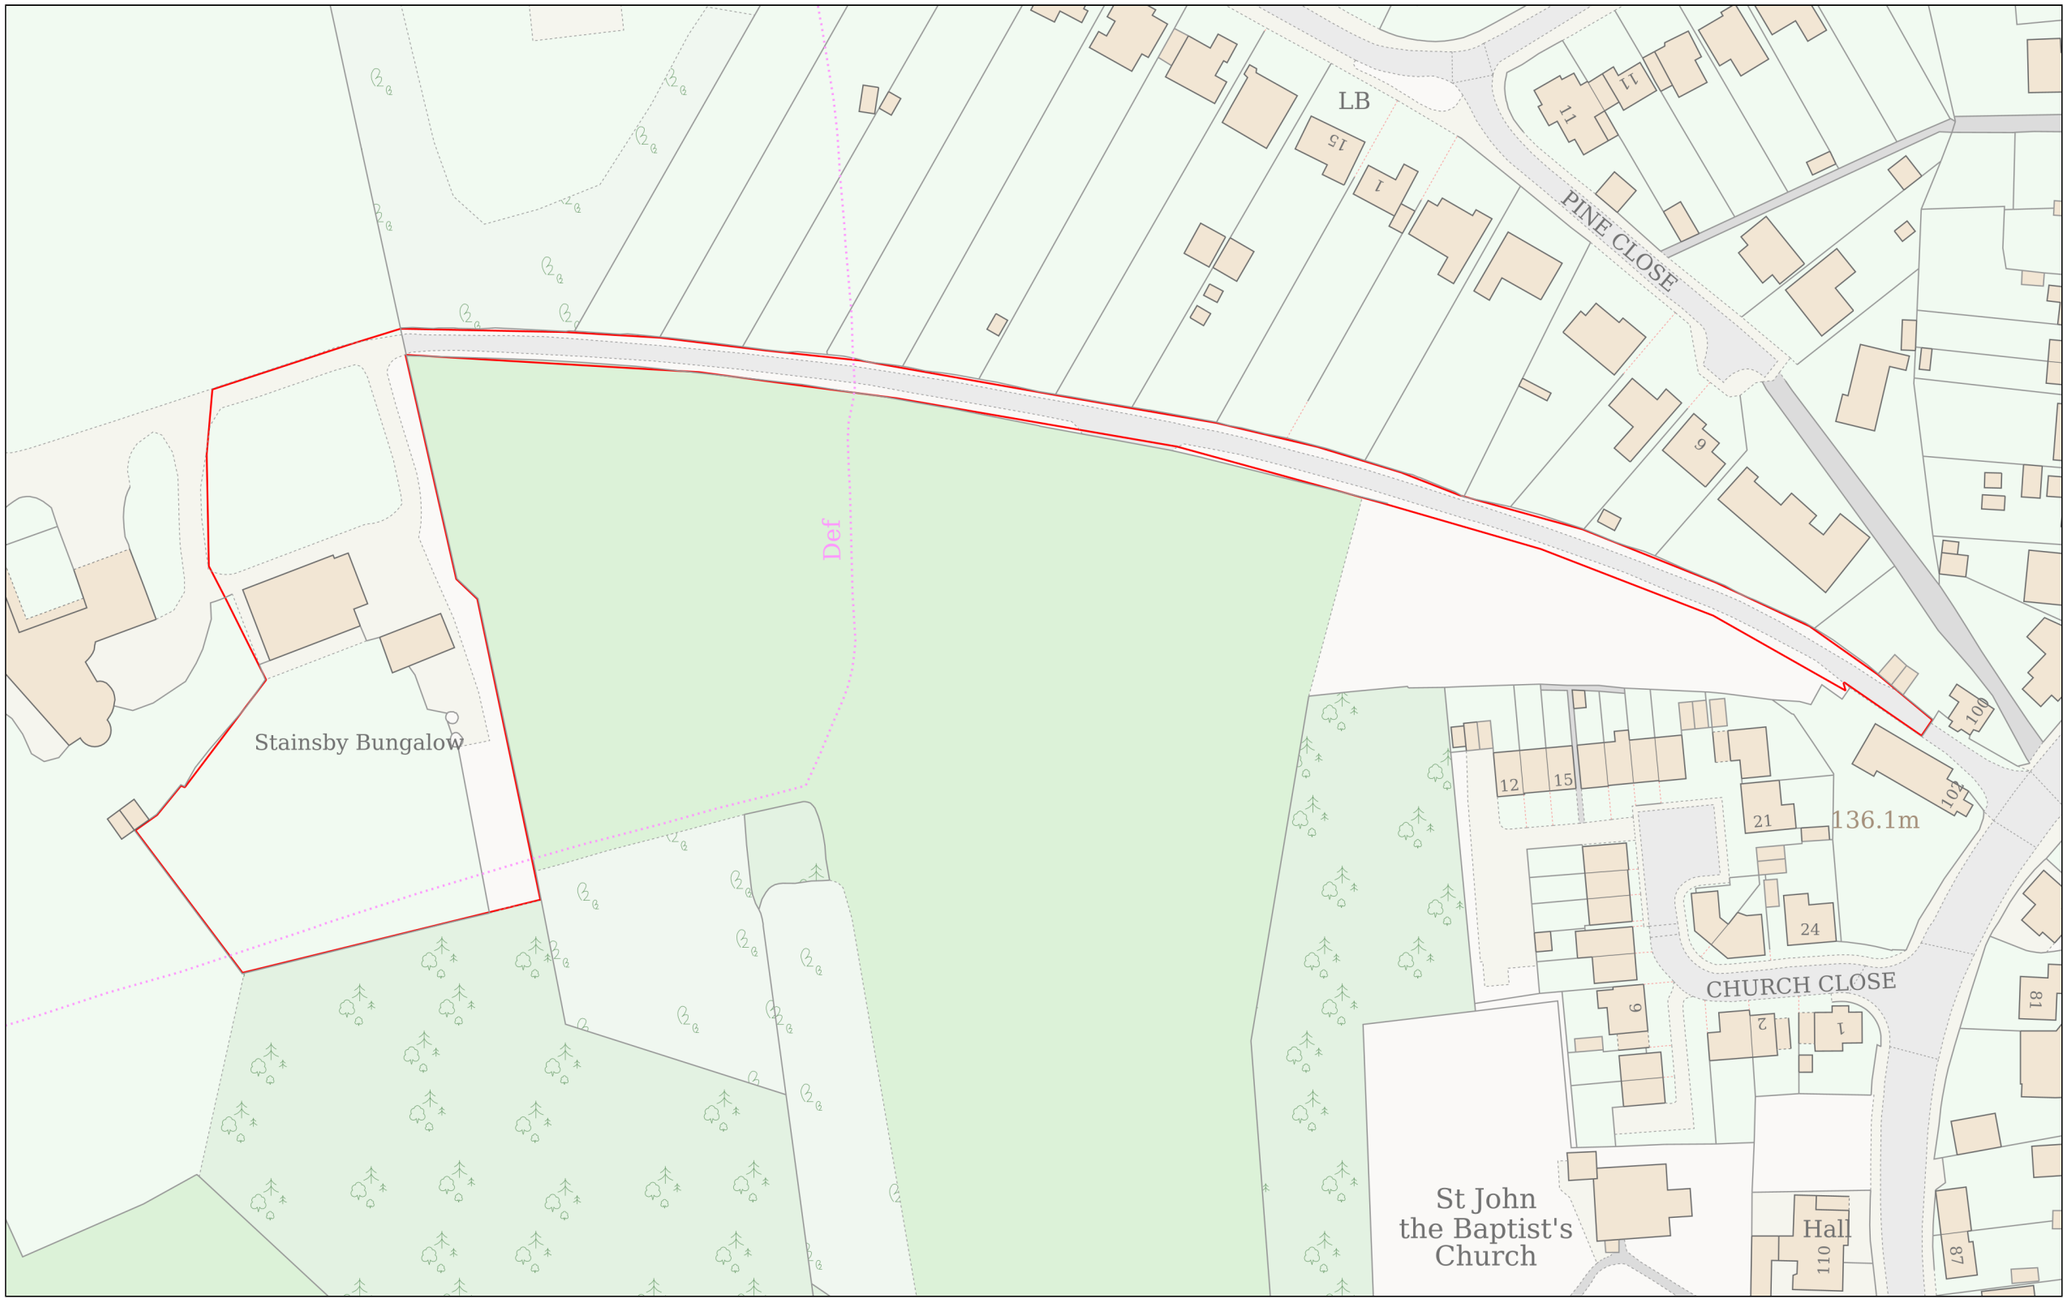

Planning Portal Reference: **PP-14389057v1**

0 50

Metres

Powered By TerraQuest

© Crown copyright and database rights 2025 OS 100042766