Copyright retained in accordance with the copyright, design, and patents act 1988.

DO NOT SCALE OFF DRAWINGS
Dimensions to be checked on site.

CDM Regulations 2015

Denotes a significant hazard or difficult management procedure. Please refer to drawing notes for potential hazards. Main contractor to plan for mitigation measures in response to hazards.

CDM Regulations require that **all** projects are to:

- **Have workers to be competent and are suitably skilled for the work they carry out;**
- **Contractors to provide appropriate supervision, instruction and information to all on site workers to provide a safe working environment;**
- **Have a written construction phase plan.**

Worcester architects are appointed as `Designer` only, unless a written appointment has been completed for the formal appointment as `Principal Designer`

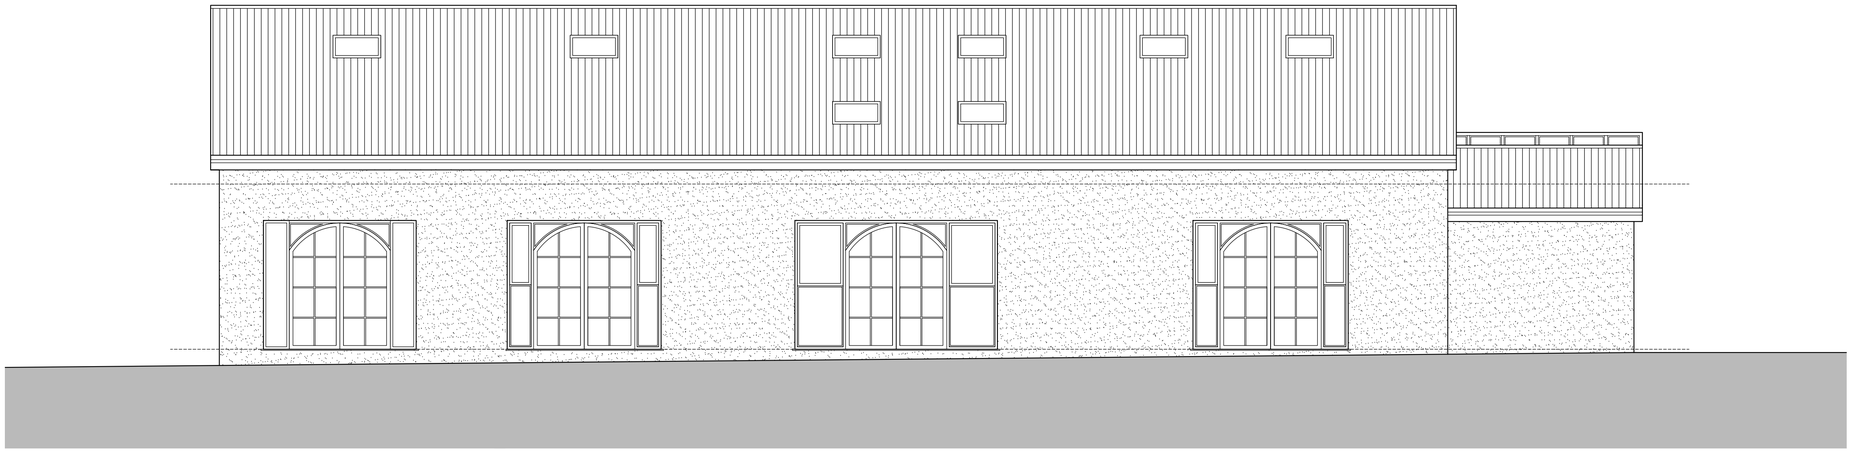

SIDE ELEVATION AS EXISTING 1:50

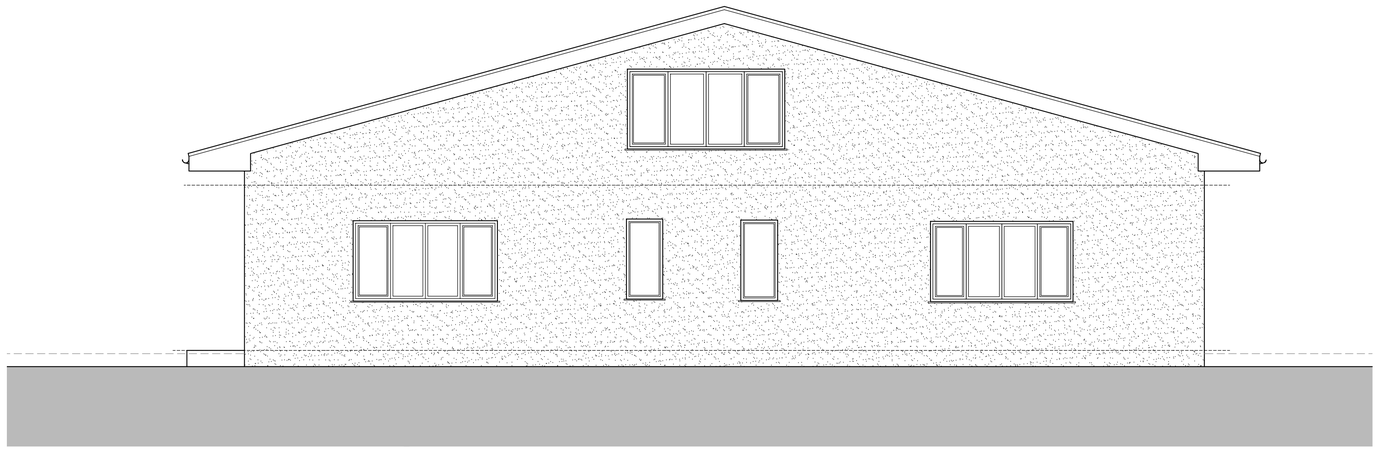

REAR ELEVATION AS EXISTING 1:50

Planning application

Rev	Note	Date

WORCESTER LLOYD
ARCHITECTS & ENGINEERS
Studio 20, Sadler Bridge Studios, Bold Lane
Derby, DE1 3NT
Office: 01332 742 557
www.worcesterlloyd.co.uk

RIBA
Chartered Practice

Project	**Stainsby Bungalow, Main Road, Smalley, Ilkeston DE7 6DS**
Drawing Title	**Rear and side elevations as existing**
Scale 1:50	
Sheet A1	Drawn By PA — Checked By MS

Date	Job No.	Drawing No.	Revision
Mar' 24	011 2024	005	-