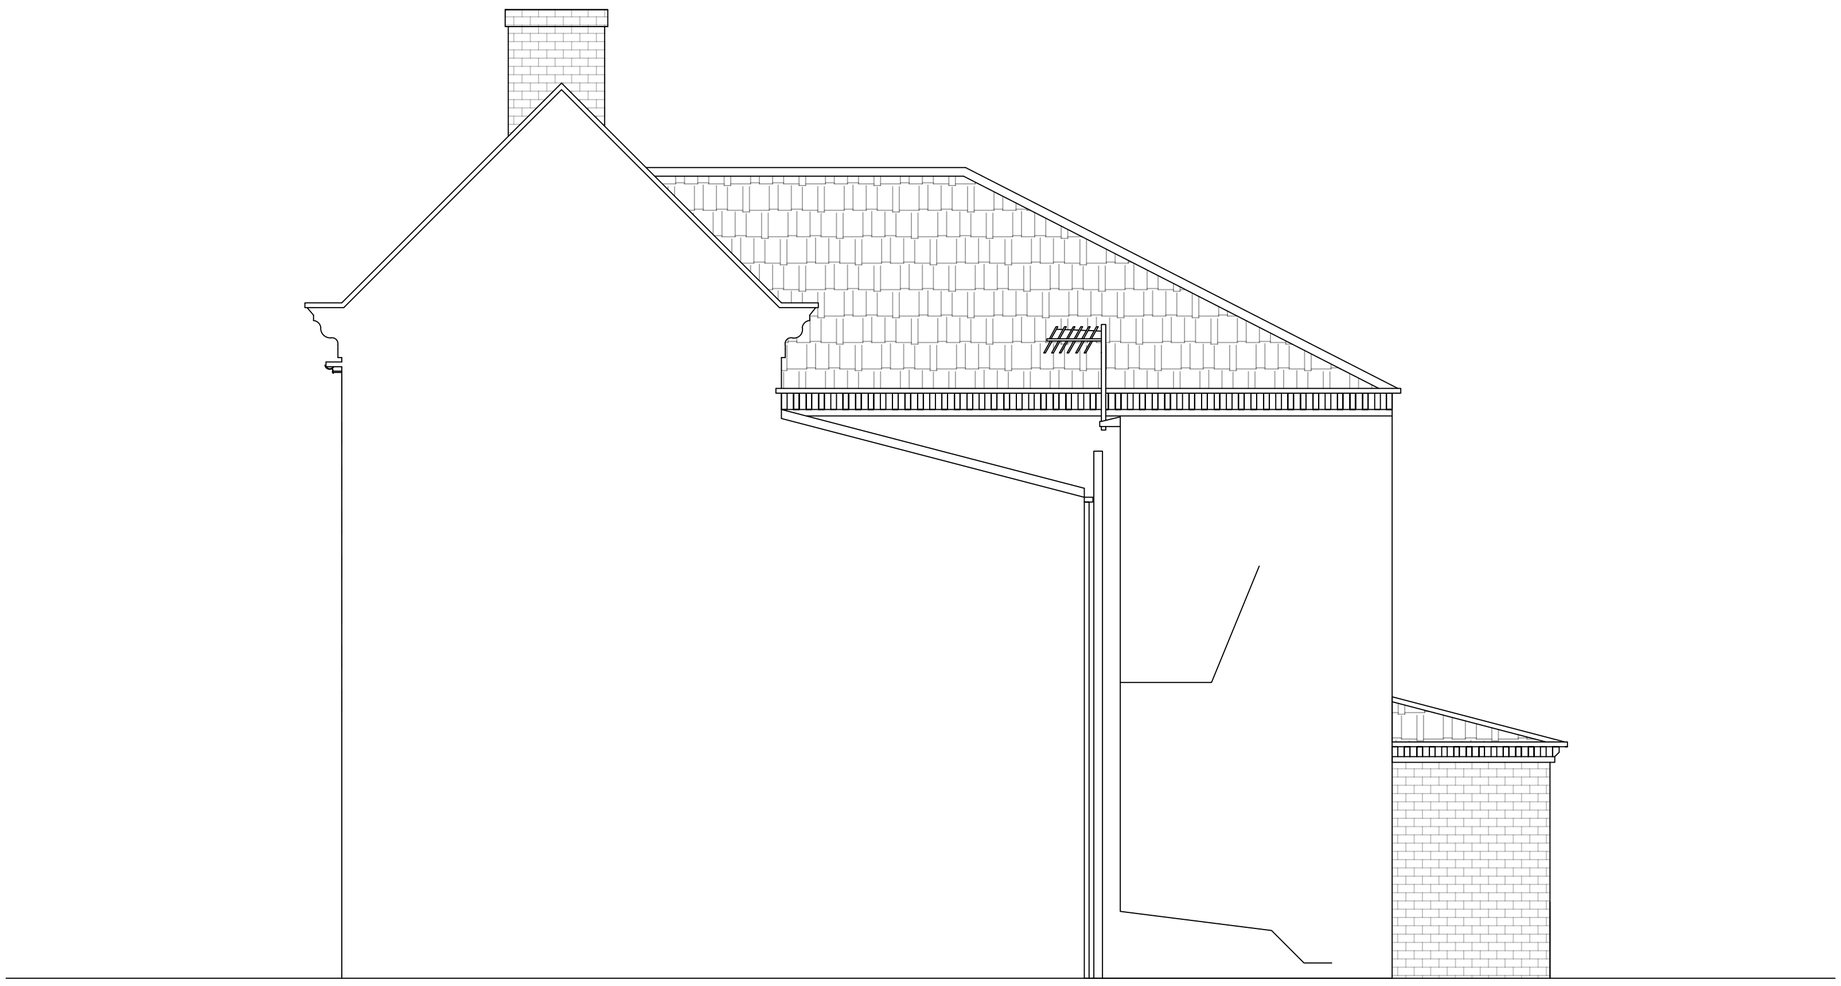

As Existing Side (East) Elevation

© Hoyle and Dean - DISCLAIMER:

■ This drawing is copyright and shall not be reproduced nor used for any other purpose without the written permission of Hoyle and Dean ■ This drawing must be read in conjunction with all other related drawings and documentation ■ It is the contractors responsibility to ensure full compliance with the relevant Regulations ■ Until technical approval has been obtained from the relevant Authorities it should be understood that all drawings issued are PRELIMINARY and NOT for Construction ■ Should the contractor start site work prior to approval been given, it is entirely at his own risk ■ Do not scale from this drawing, use figured dimensions only ■ It is the contractors responsibility to check and verify all dimensions on site ■ Any discrepancies to be reported to Hoyle and Dean immediately ■ All survey information is provided by the surveying company and Hoyle and Dean cannot accept any liability for any discrepancies there in ■ All survey information to be verified on site by Contractor ■ For our Standard Terms and Conditions, please visit **www.hoyleanddean.com/terms** ■ Alternatively, a hard copy can be posted to you

Notes:

All dimensions to be checked on site prior to any works being started. Structural elements to be confirmed by structural engineer.

Specifications provided are for guidance only. Final construction specifications TBC once contractor appointed.

Elevations for illustrative purposes only, refer ONLY to written dimensions.

Rev	Date	Description	Drawn	Checked
P1	07.08.24	Planning Issue	NK	YK

Client

Mr C and Mrs R Jennings

Project

Change of use application, replacement of period rear door, new fitted kitchen and family bathroom. inc. Maintenance

Title

As Existing Side (East) Elevation

Drawing Status

Planning Issue

Drawn	NK	Checked	NK
Date	07.08.24	Scale	1:50@A2

HoyleDean
SUSTAINABILITY PROFESSIONALS
■ T: 07709 614 651 ■ E: info@hoyleanddean.com ■ W: www.hoyleanddean.com
Architectural and Sustainability Consultants

Job Number	Drawing Number	Rev
001644	06	P1