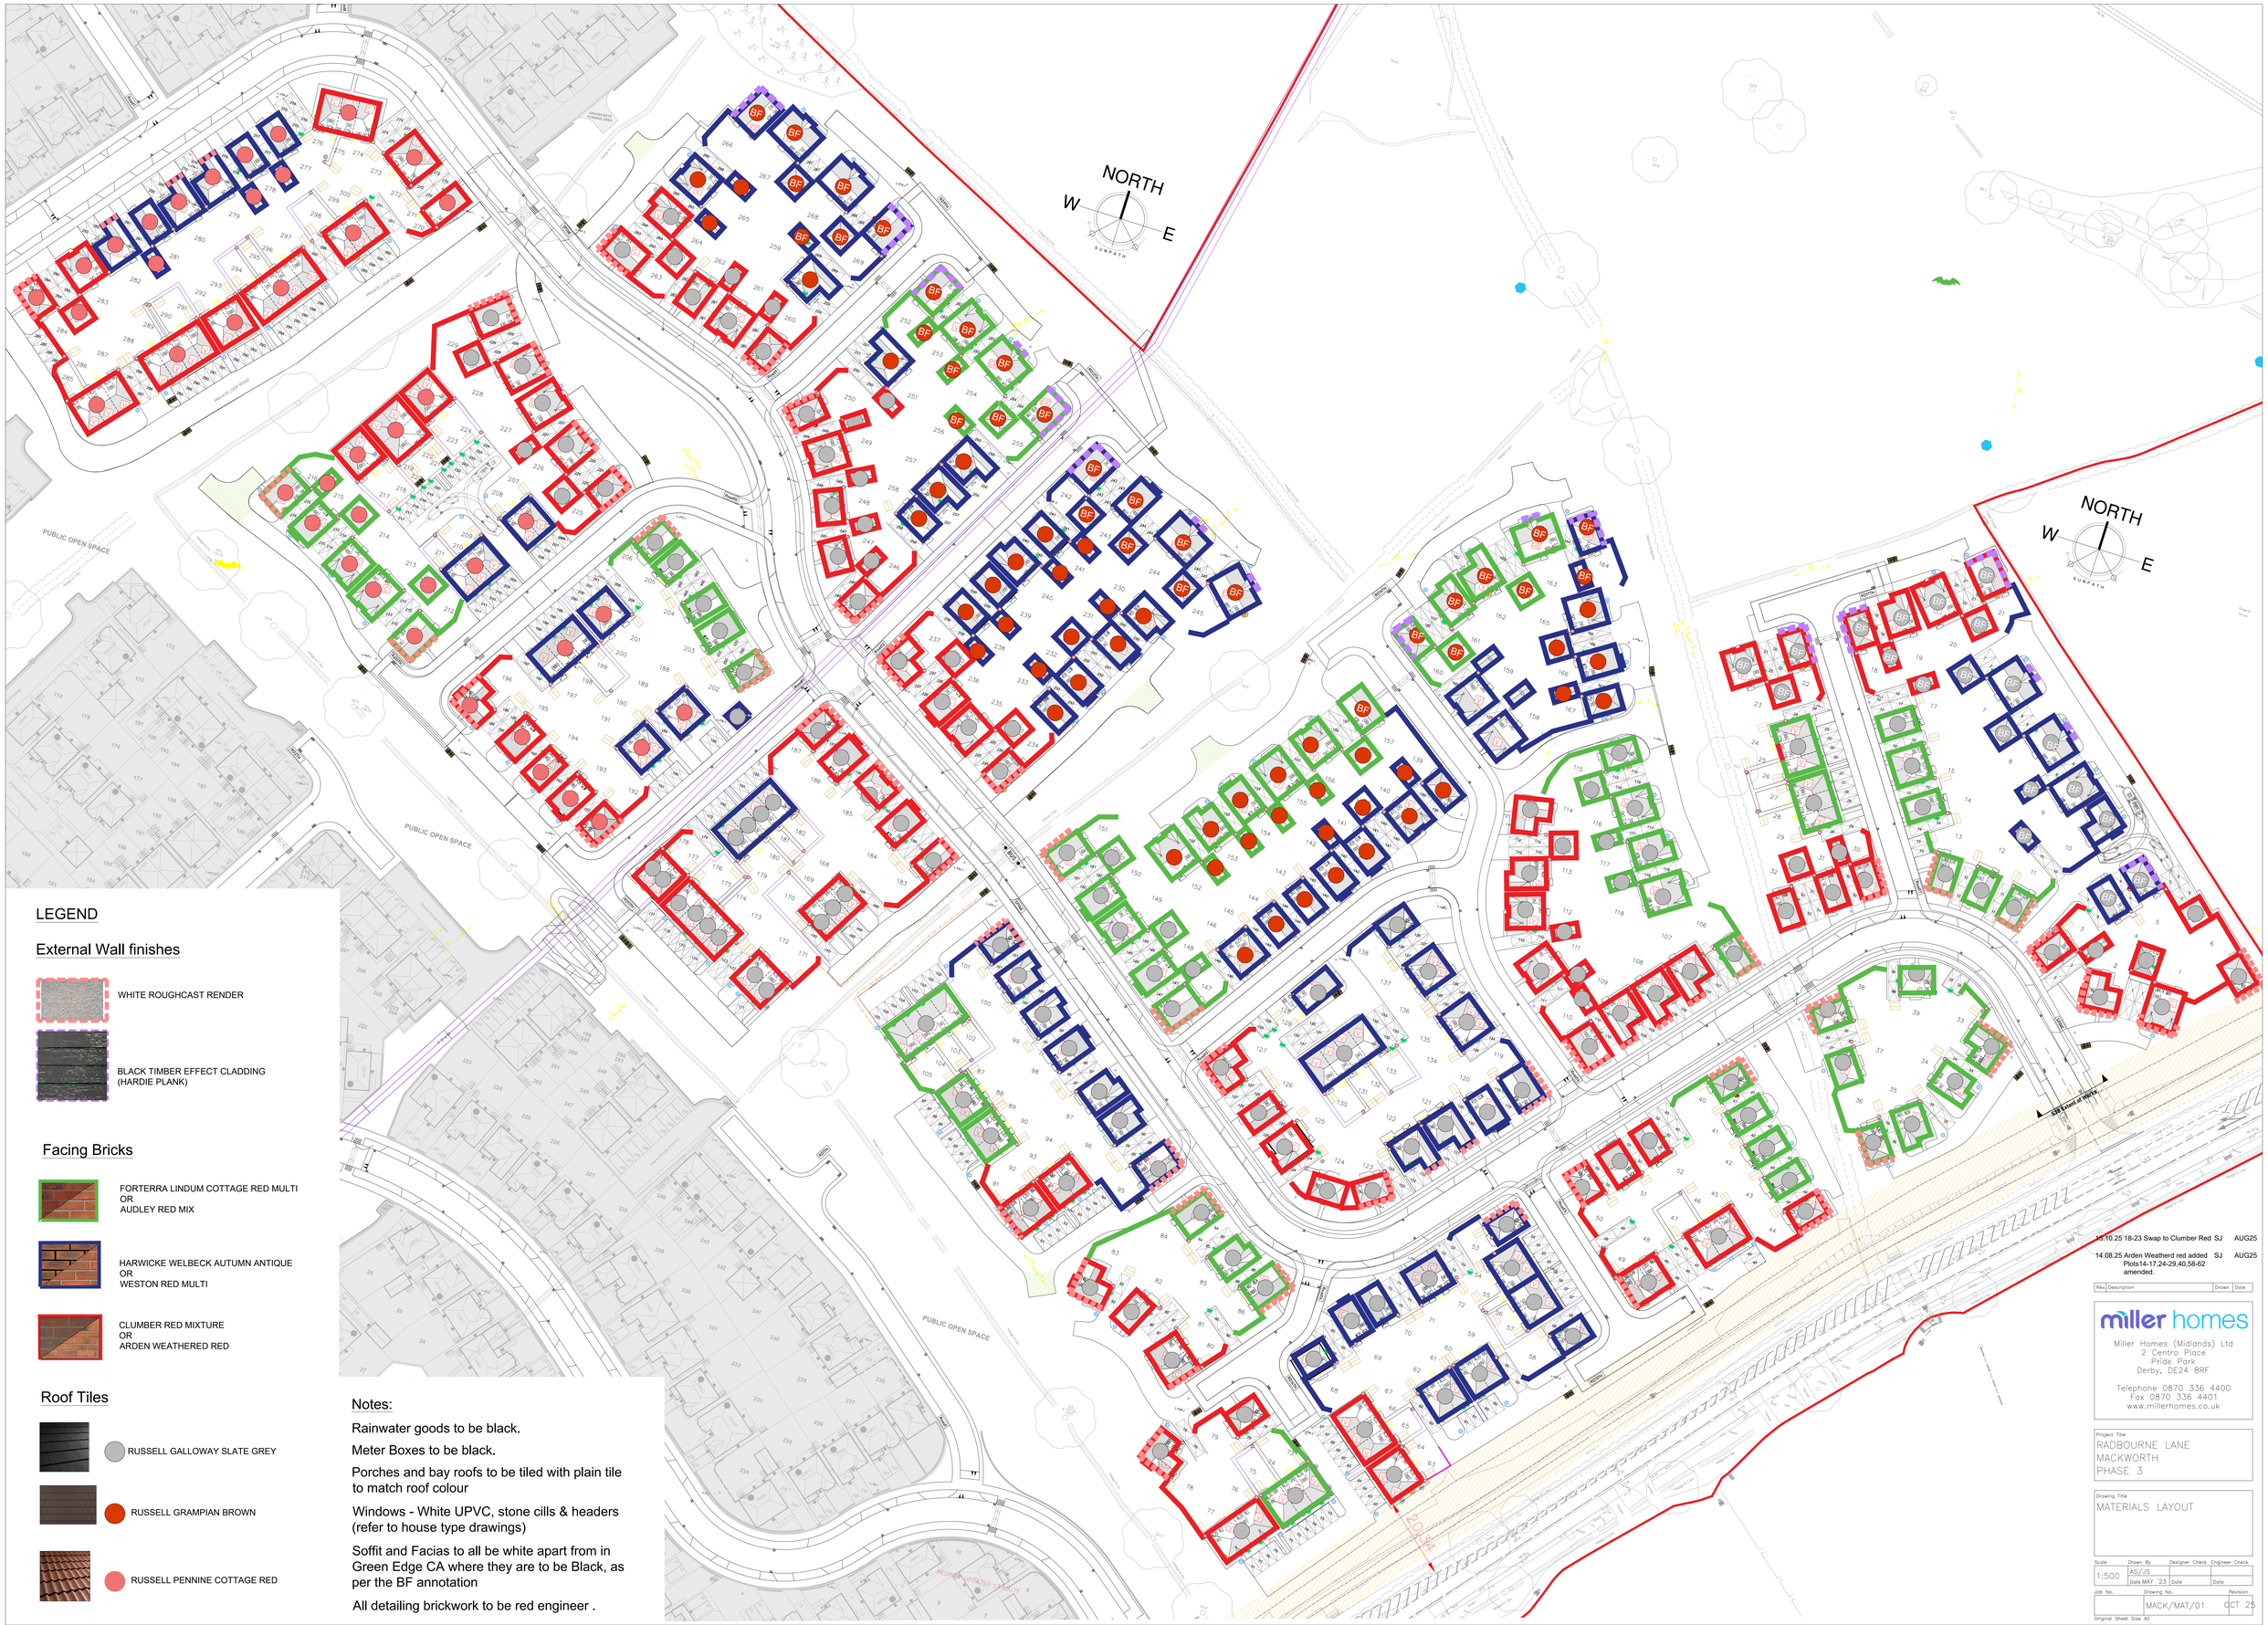

LEGEND

External Wall finishes

- WHITE ROUGHCAST RENDER
- BLACK TIMBER EFFECT CLADDING (HARDIE PLANK)

Facing Bricks

- FORTERRA LINDUM COTTAGE RED MULTI OR AUDLEY RED MIX
- HARWICKE WELBECK AUTUMN ANTIQUE OR WESTON RED MULTI
- CLUMBER RED MIXTURE OR ARDEN WEATHERED RED

Roof Tiles

- RUSSELL GALLOWAY SLATE GREY
- RUSSELL GRAMPIAN BROWN
- RUSSELL PENNINE COTTAGE RED

Notes:

Rainwater goods to be black.

Meter Boxes to be black.

Porches and bay roofs to be tiled with plain tile to match roof colour

Windows - White UPVC, stone cills & headers (refer to house type drawings)

Soffit and Facias to all be white apart from in Green Edge CA where they are to be Black, as per the BF annotation

All detailing brickwork to be red engineer .

Rev	Description	Drawn	Date
15.10.25	18-23 Swap to Clumber Red	SJ	AUG25
14.08.25	Arden Weatherd red added Plots14-17,24-29,40,58-62 amended.	SJ	AUG25

miller homes
Miller Homes (Midlands) Ltd
2 Centro Place
Pride Park
Derby, DE24 8RF
Telephone 0870 336 4400
Fax 0870 336 4401
www.millerhomes.co.uk

Project Title
RADBOURNE LANE
MACKWORTH
PHASE 3

Drawing Title
MATERIALS LAYOUT

Scale	Drawn By	Designer Check	Engineer Check
1:500	AS/JS		
	Date MAY '23	Date	Date

Job No.	Drawing No.	Revision
	MACK/MAT/01	OCT 25

Original Sheet Size A0