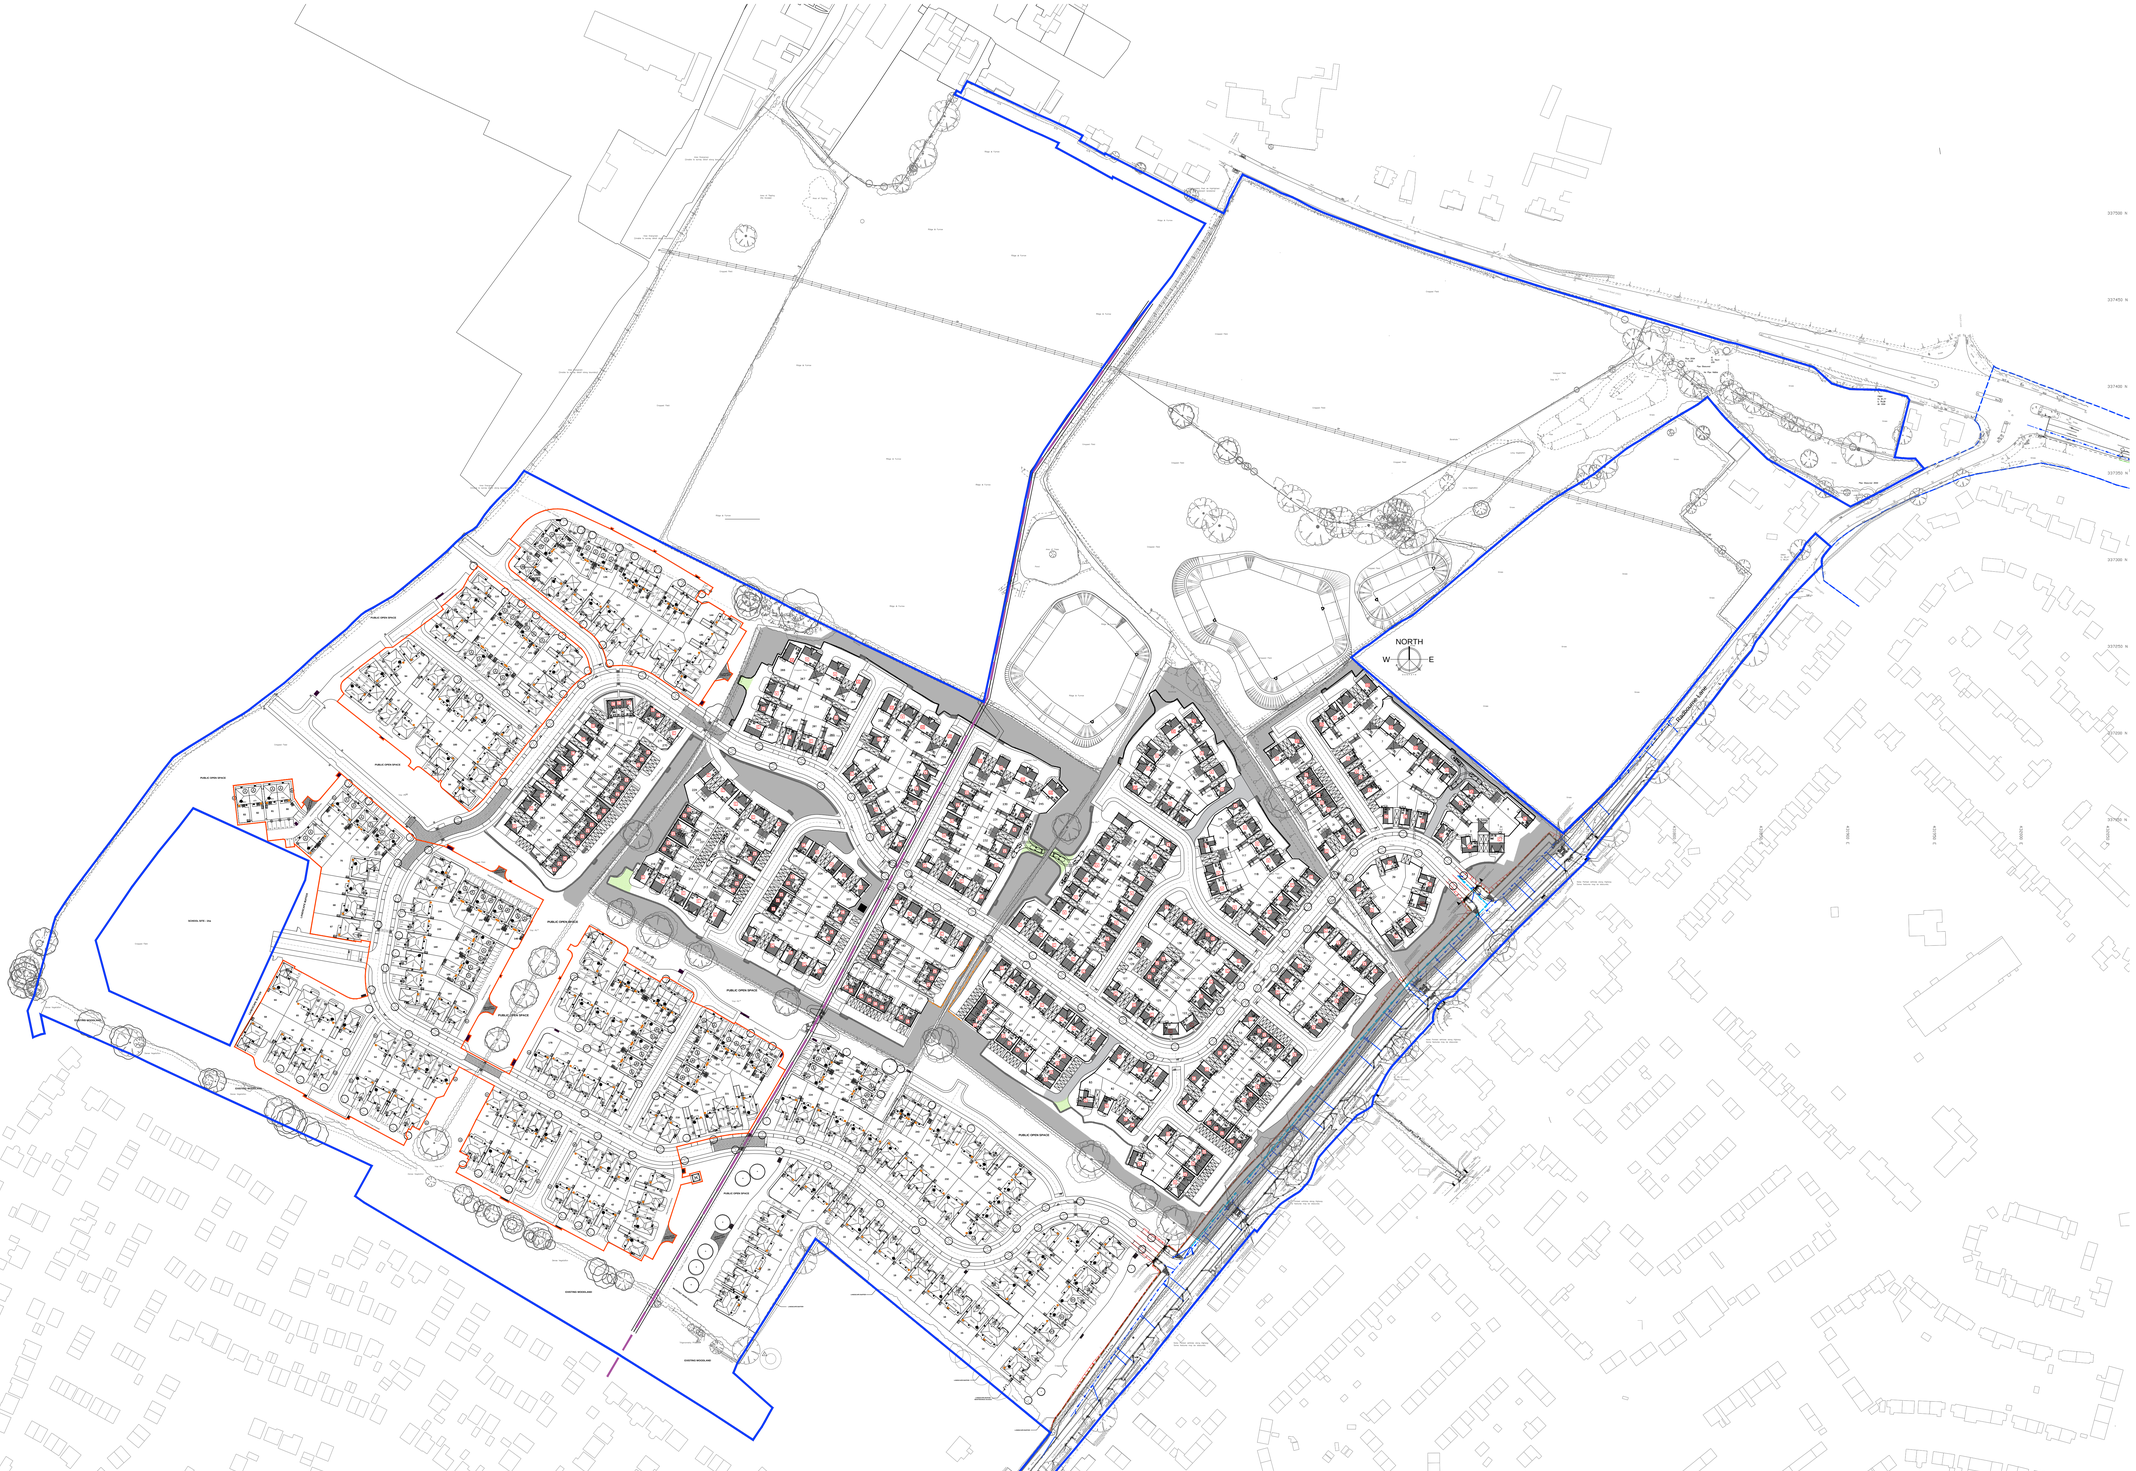

Revision	Date	Amendment	Initials
E	23.06.25	Layout amended to allow for scaffold margins, fire appliance tracking, updates to POS, and minor issues regarding levels, including handing and slight rearranging of plots.	CB
D	10.04.24	Layout updated to accommodate revised highway design to better avoid RPA's. Refuse collection strategy updated to Norse suggestions.	GSP
C	03.01.24	Layout updated to accommodate revised highway design. Refuse collection strategy updated to Norse.	GSP
B	02.03.23	Planning layout updated following LPA and consultee comments.	HW
A	10.10.22	Planning layout updated following LPA and consultee comments.	HW

REDROW

Redrow Homes Midlands
Redrow House, Kinsall Green, Wilnecote, Tamworth
Staffordshire B77 5PX
Tel: 01827 260600 Fax: 01827 262454 Web: www.redrow.co.uk

miller homes

Miller Homes (Midlands) Ltd
1 Centro Place
Pride Park
Derby, DE24 8RF
Telephone 0870 336 4400
Fax 0870 336 4401
www.millerhomes.co.uk

Development	RADBOURNE LANE
Location	MACKWORTH, DERBY
Drawing Title	PLANNING LAYOUT
Drawing Number	RLMD-100
Revision: E	Scale @A0: 1:1250
Drawn By: CB	Date Started: APR 2022
Checked by	Date

RADBOURNE LANE, MACKWORTH - OVERALL PLANNING LAYOUT