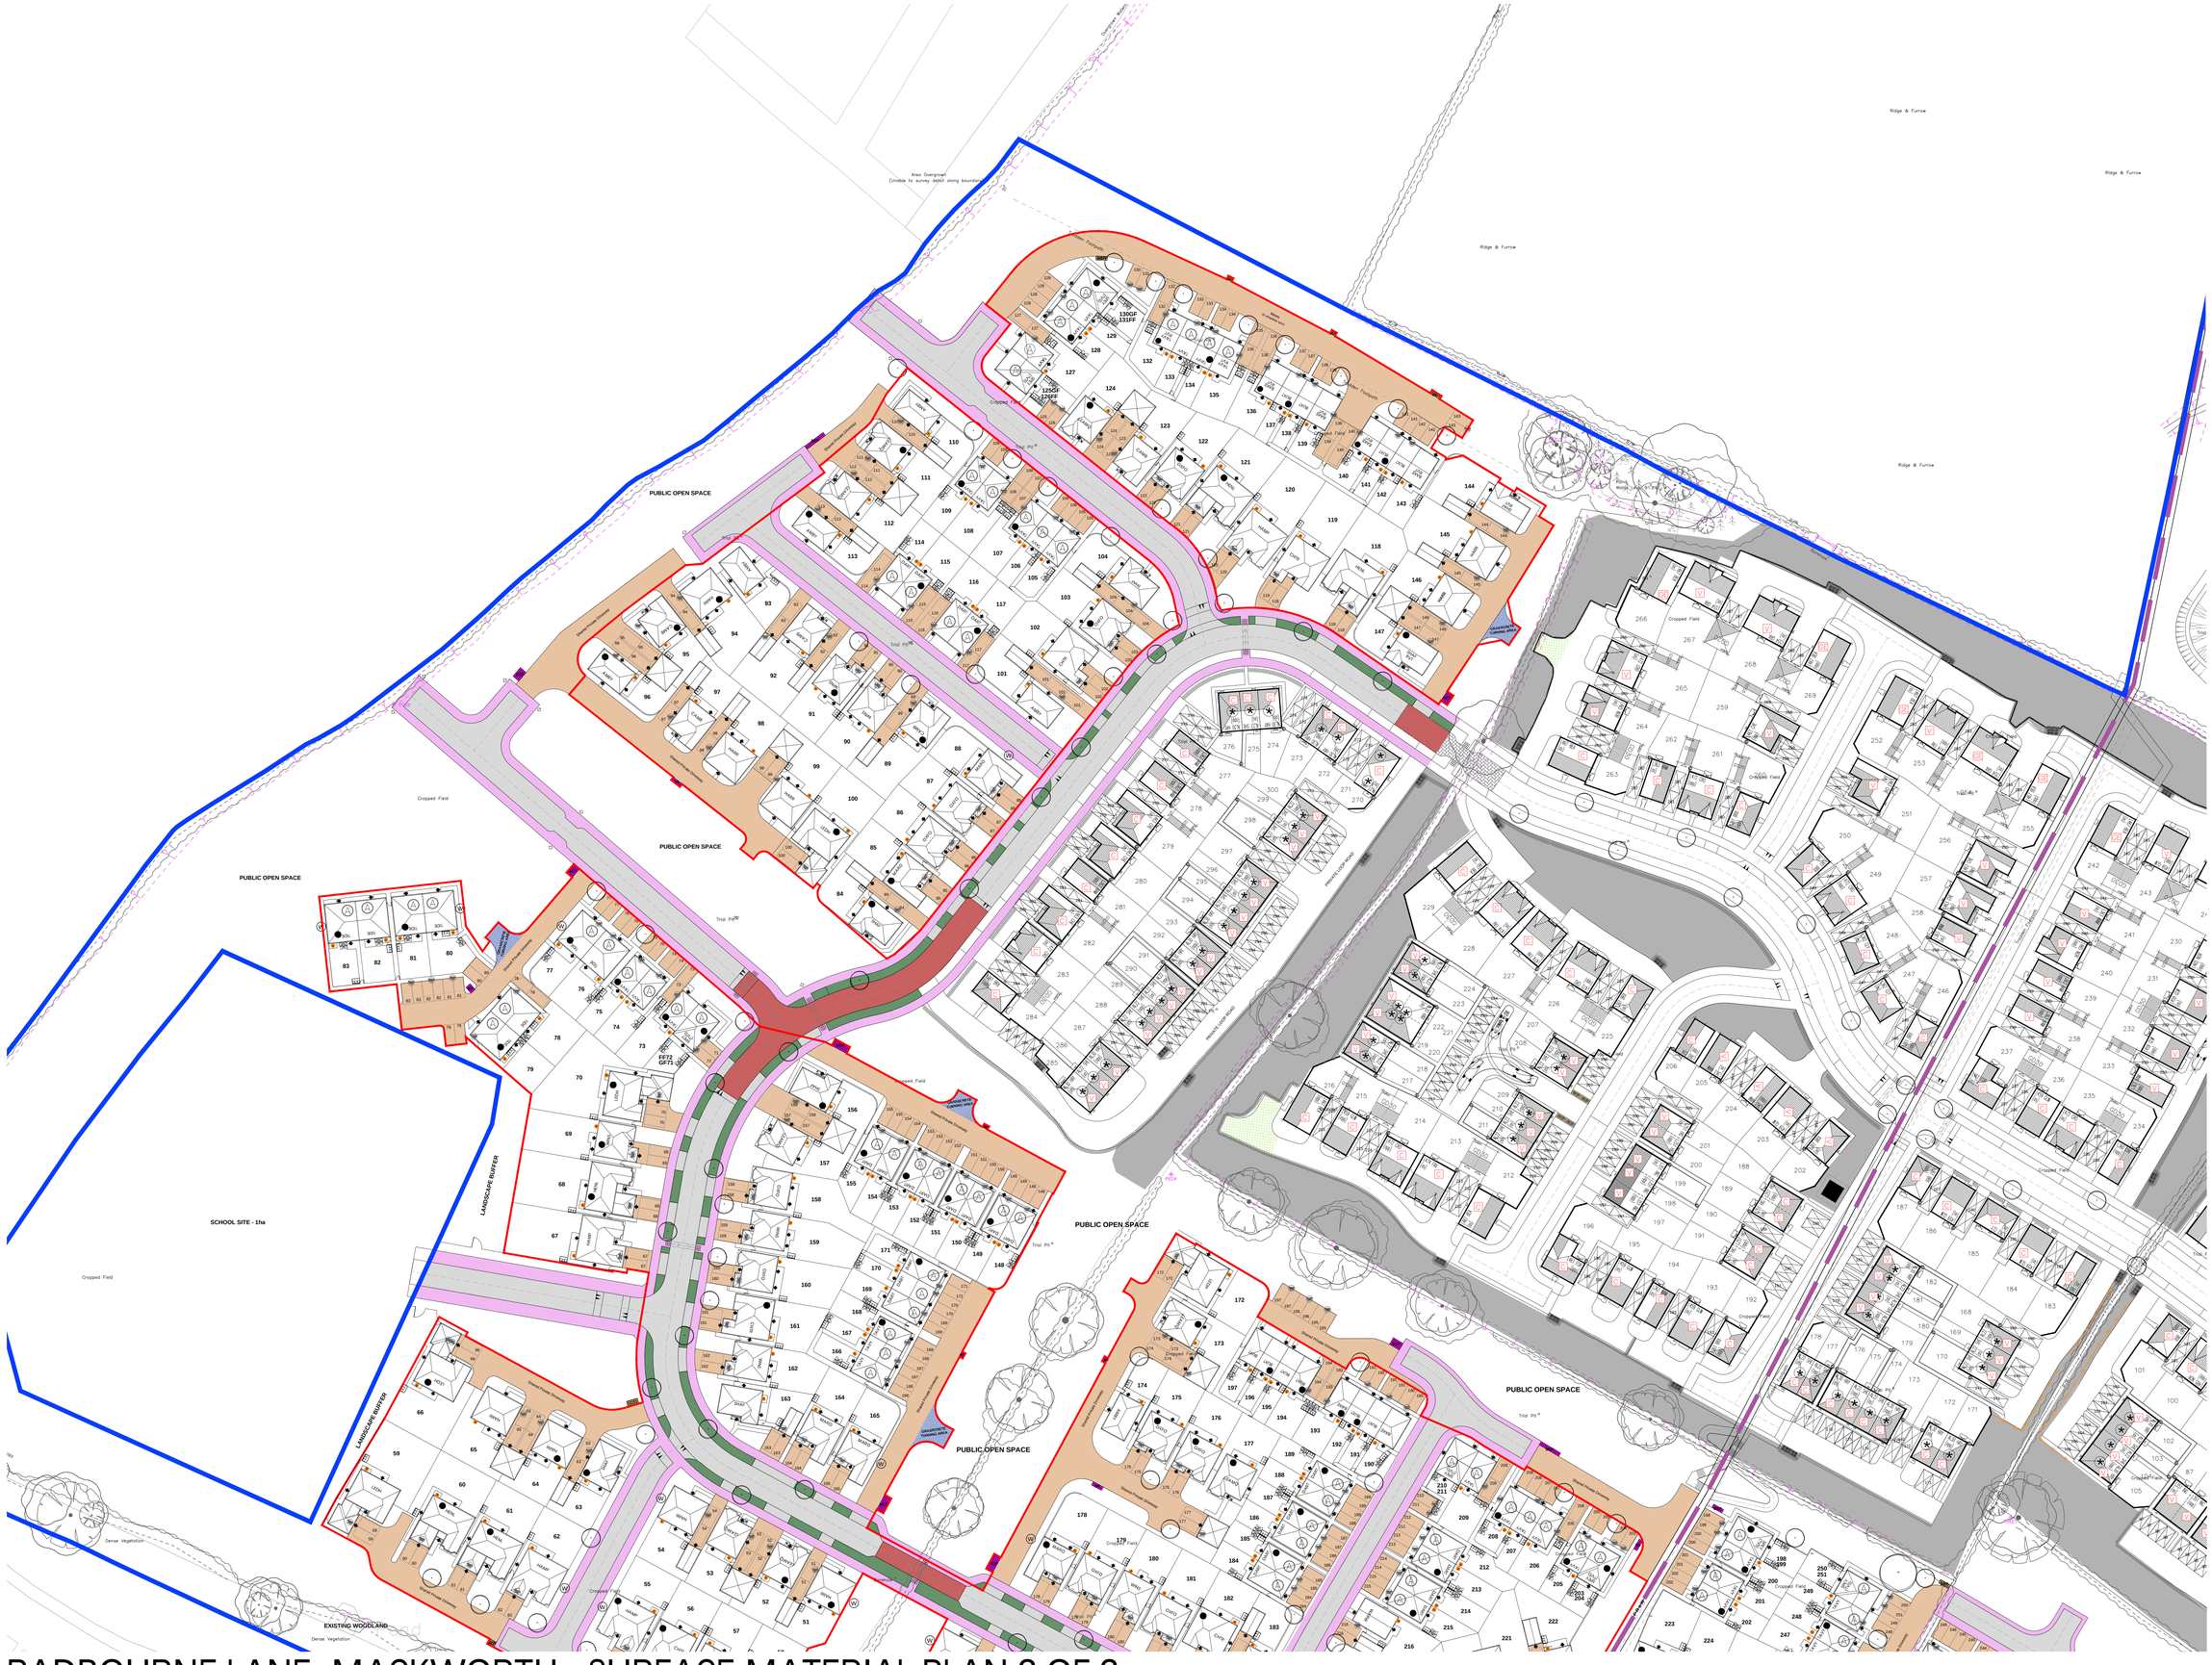

NORTH

W E

SUNPATH

0 20m

NMA Boundary Line

KEY

HIGHWAY
20MM HRA Surface course with 190MM binder base course or to WCC Highway adoptable standards

FOOTPATH
25MM AC6 Surface course with 160MM binder base course or to WCC Highway adoptable standards

PRIVATE DRIVE / SHARED SURFACE
20MM Surface course with 210MM binder base course

MANAGED GRASS VERGE

GRASS SCREED

CONCRETE SLABS
Milford Buff Riven
600x600

BRINDLE BLOCK PAVING
80MM Concrete block paving 30MM sharp sand with 420MM binder base course

Revision	Date	Amendment	Initials

REDROW

Redrow Homes Midlands
Redrow House, Kinsall Green, Wilnecote, Tamworth
Staffordshire B77 5PX
Tel: 01827 260600 Fax: 01827 262454 Web: www.redrow.co.uk

miller homes

Miller Homes (Midlands) Ltd
2 Centre Place
Pride Park
Derby, DE24 8RF
Telephone 0870 336 4400
Fax 0870 336 4401
www.millerhomes.co.uk

Drawing Status: PRELIMINARY / PLANNING / CONSTRUCTION

Development	RADBOURNE LANE
Location	MACKWORTH, DERBY
Marketing Name	RADBOURNE VIEW
Drawing Title	SURFACE MATERIAL PLAN 2 OF 2
Drawing Number	RLMD-107-002
Revision	-
Scale @ A0	1:500
Drawn By	CB
Date Started	JUNE 2025
Checked by	DL
Date	

RADBOURNE LANE, MACKWORTH - SURFACE MATERIAL PLAN 2 OF 2