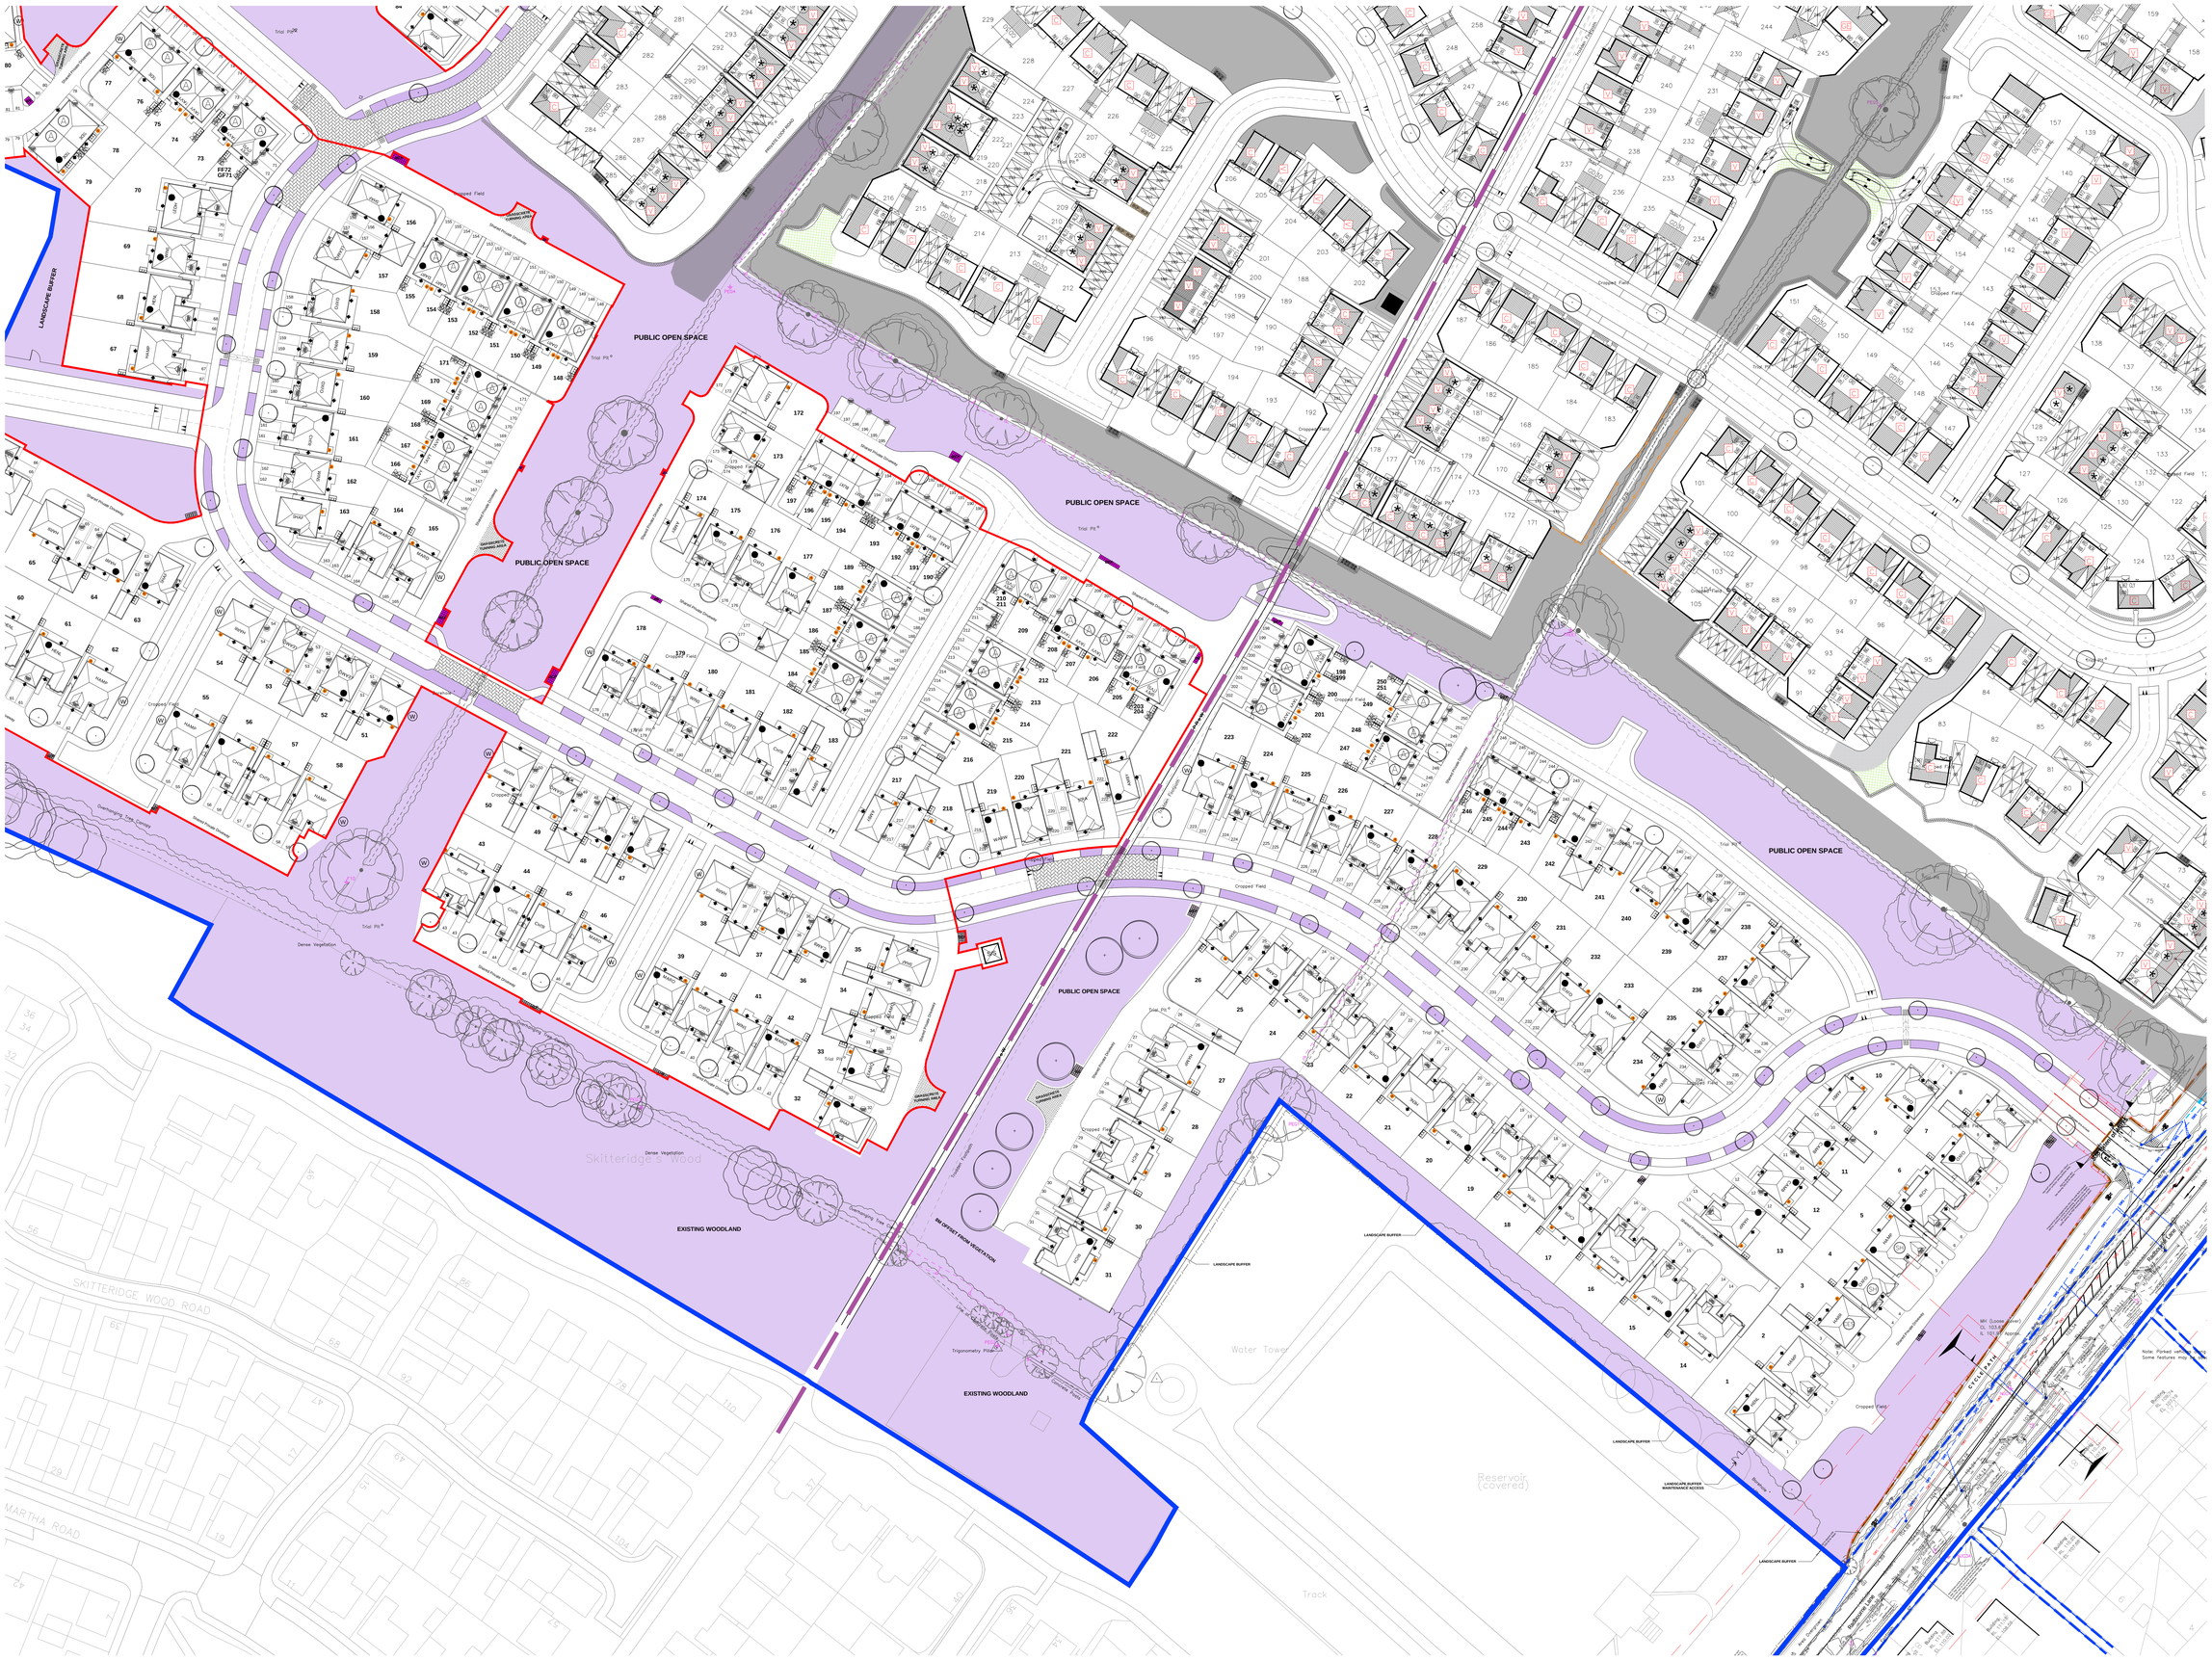

RADBOURNE LANE, MACKWORTH - MANAGEMENT COMPANY PLAN 1 OF 2

NORTH

KEY

NMA Boundary Line

Land to maintained by Management Company

Revision	Date	Amendment	Initials

REDROW

Redrow Homes Midlands
Redrow House, Kinsall Green, Wilnecote, Tamworth
Staffordshire B77 5PX
Tel: 01827 260600 Fax: 01827 262454 Web: www.redrow.co.uk

miller homes

Miller Homes (Midlands) Ltd
3 Connect Place
Pride Park
Derby, DE24 8RF
Telephone 0870 336 4400
Fax 0870 336 4401
www.millerhomes.co.uk

Drawing Status: PRELIMINARY / PLANNING / CONSTRUCTION

Development	RADBOURNE LANE
Location	MACKWORTH, DERBY
Marketing Name	RADBOURNE VIEW
Drawing Title	MANAGEMENT COMPANY PLAN 1 OF 2
Drawing Number	RLMD-108-001
Revision	-
Scale @A0	1:500
Drawn By	CB
Date Started	JUNE 2025
Checked by	DL
Date	