
• 2x externally mounted universal nest boxes / swift boxes on new dwellings (1 box per dwelling), erected at eaves level, avoiding southern elevations.
• 2 x externally mounted bat boxes on new dwellings (1 box per dwelling), erected at eaves level, favouring southern elevations

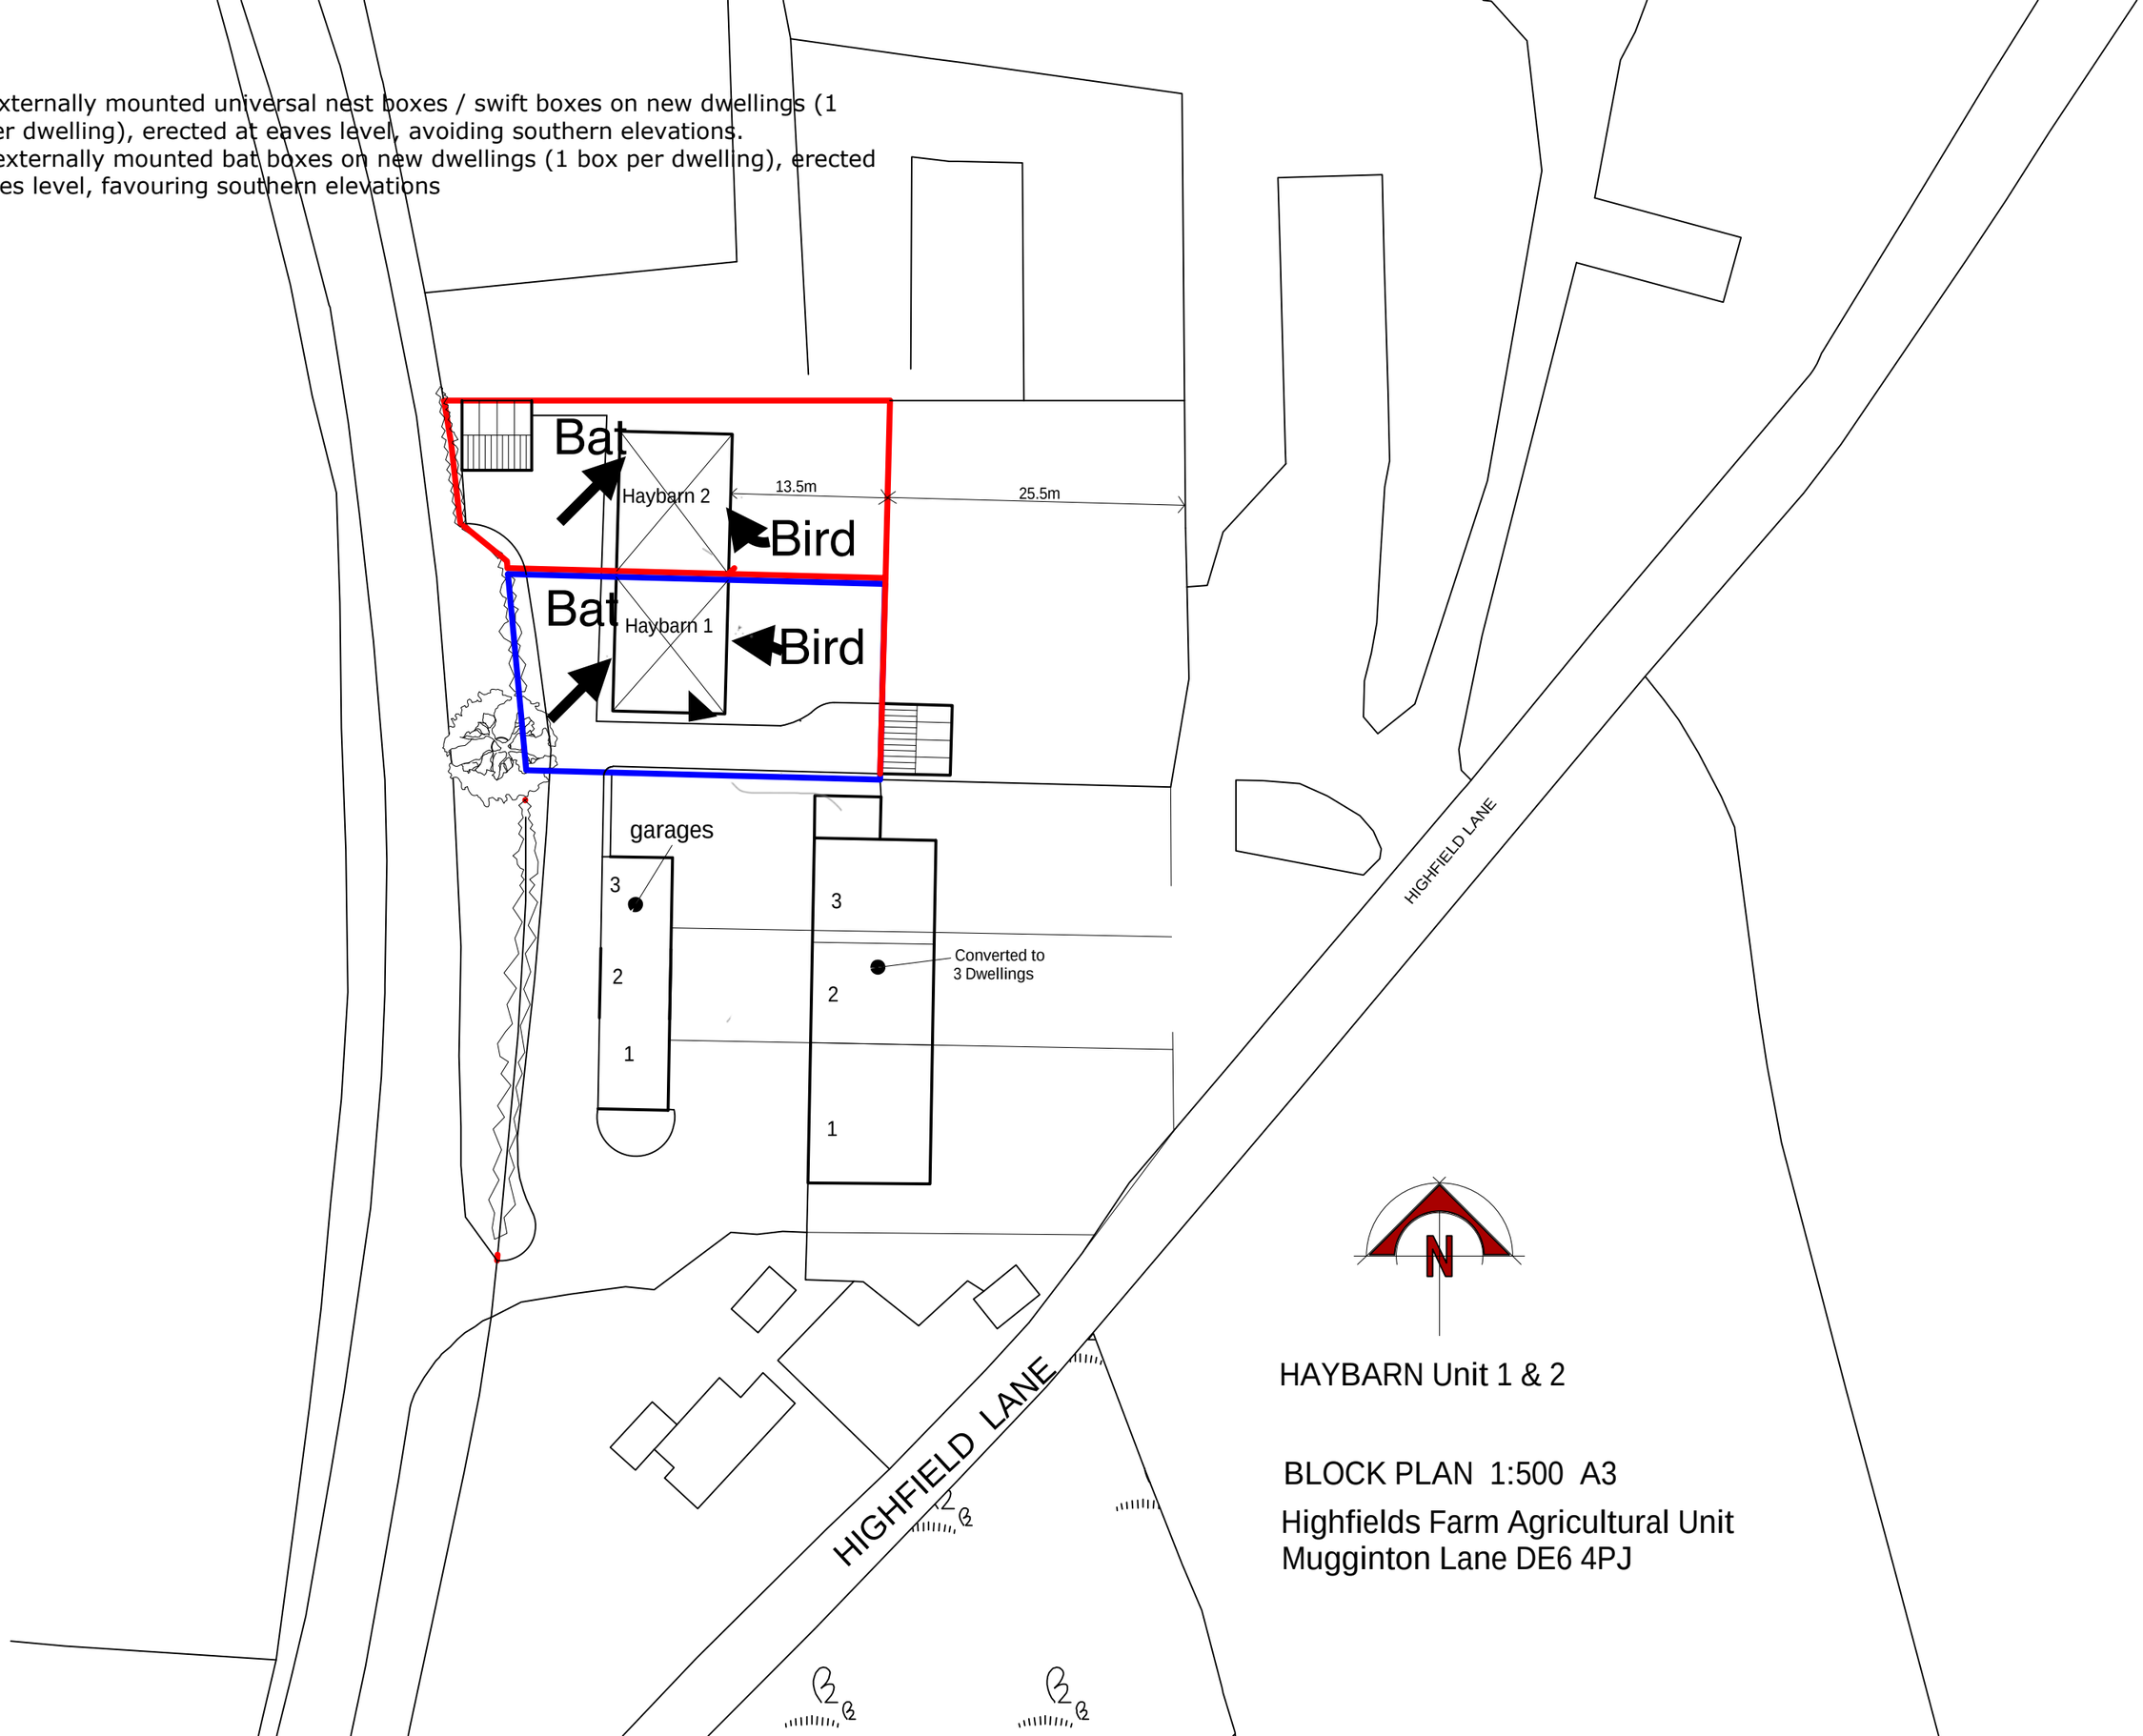

HAYBARN Unit 1 & 2

BLOCK PLAN 1:500 A3

Highfields Farm Agricultural Unit
Mugginton Lane DE6 4PJ