
site layout plan
demonstrating 3 parking spaces per unit together with space
for vehicles to manoeuvre.

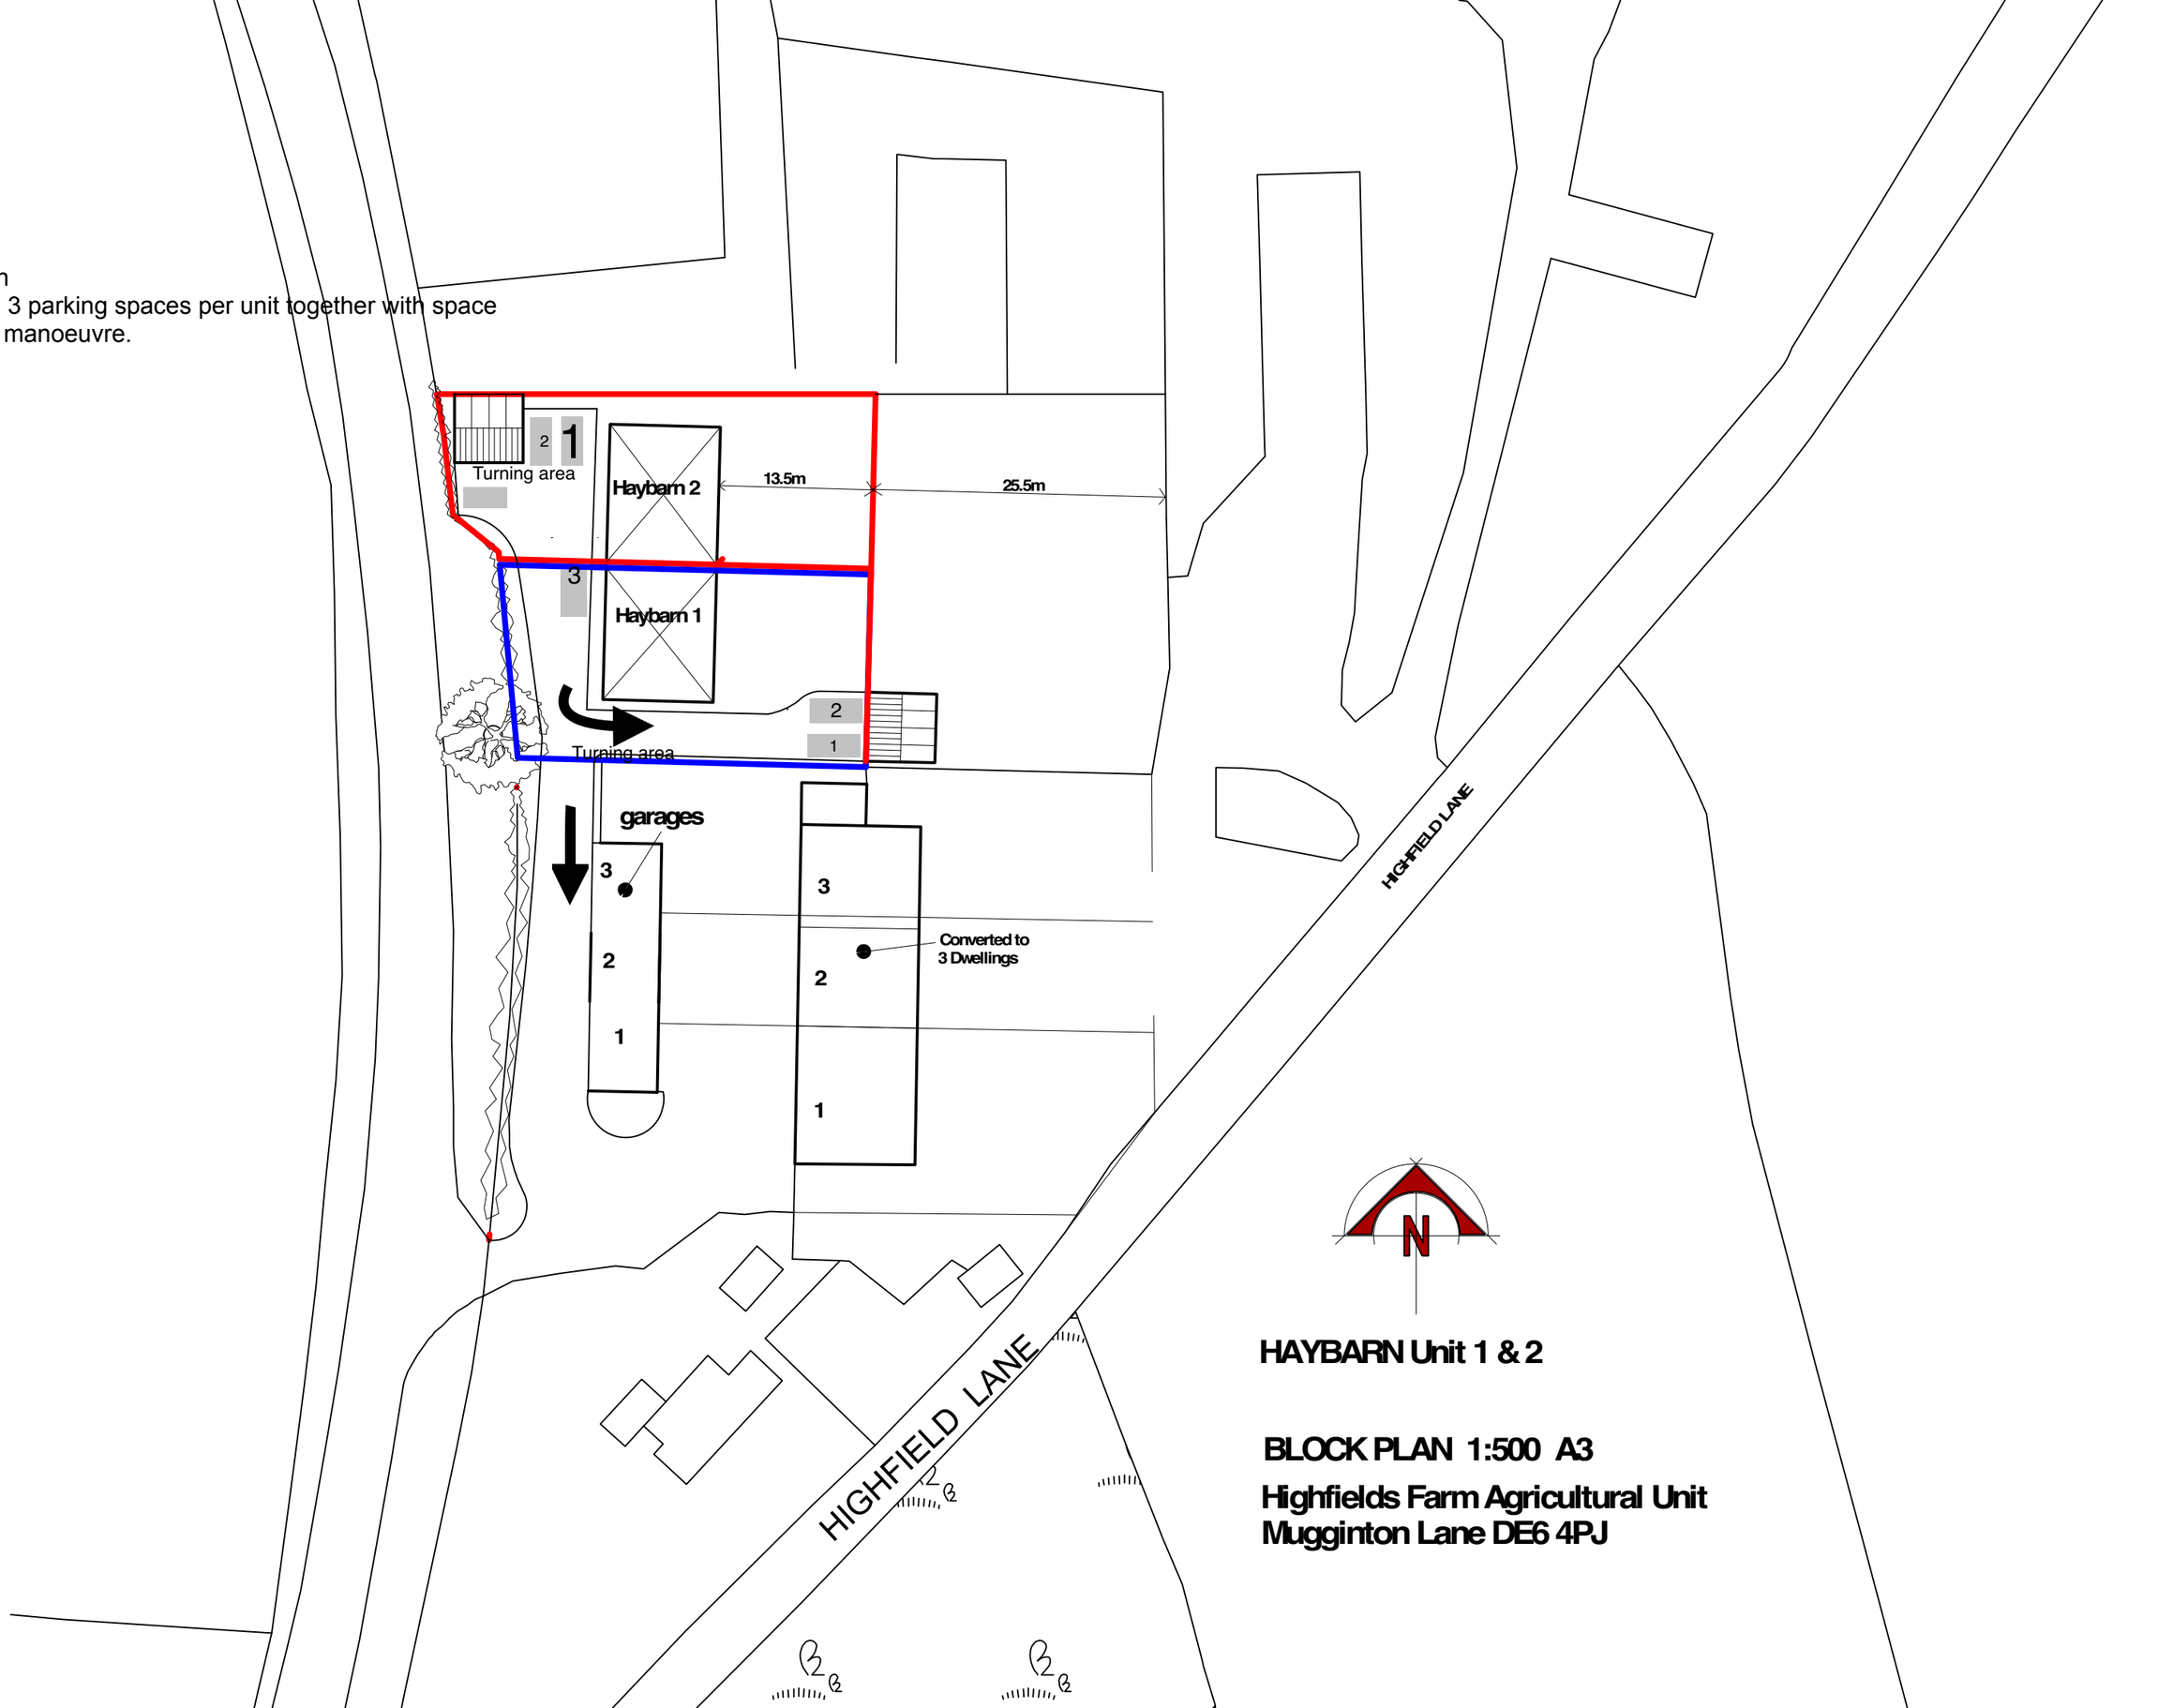

HAYBARN Unit 1 & 2

BLOCK PLAN 1:500 A3

Highfields Farm Agricultural Unit
Mugginton Lane DE6 4PJ