134 Derby Road

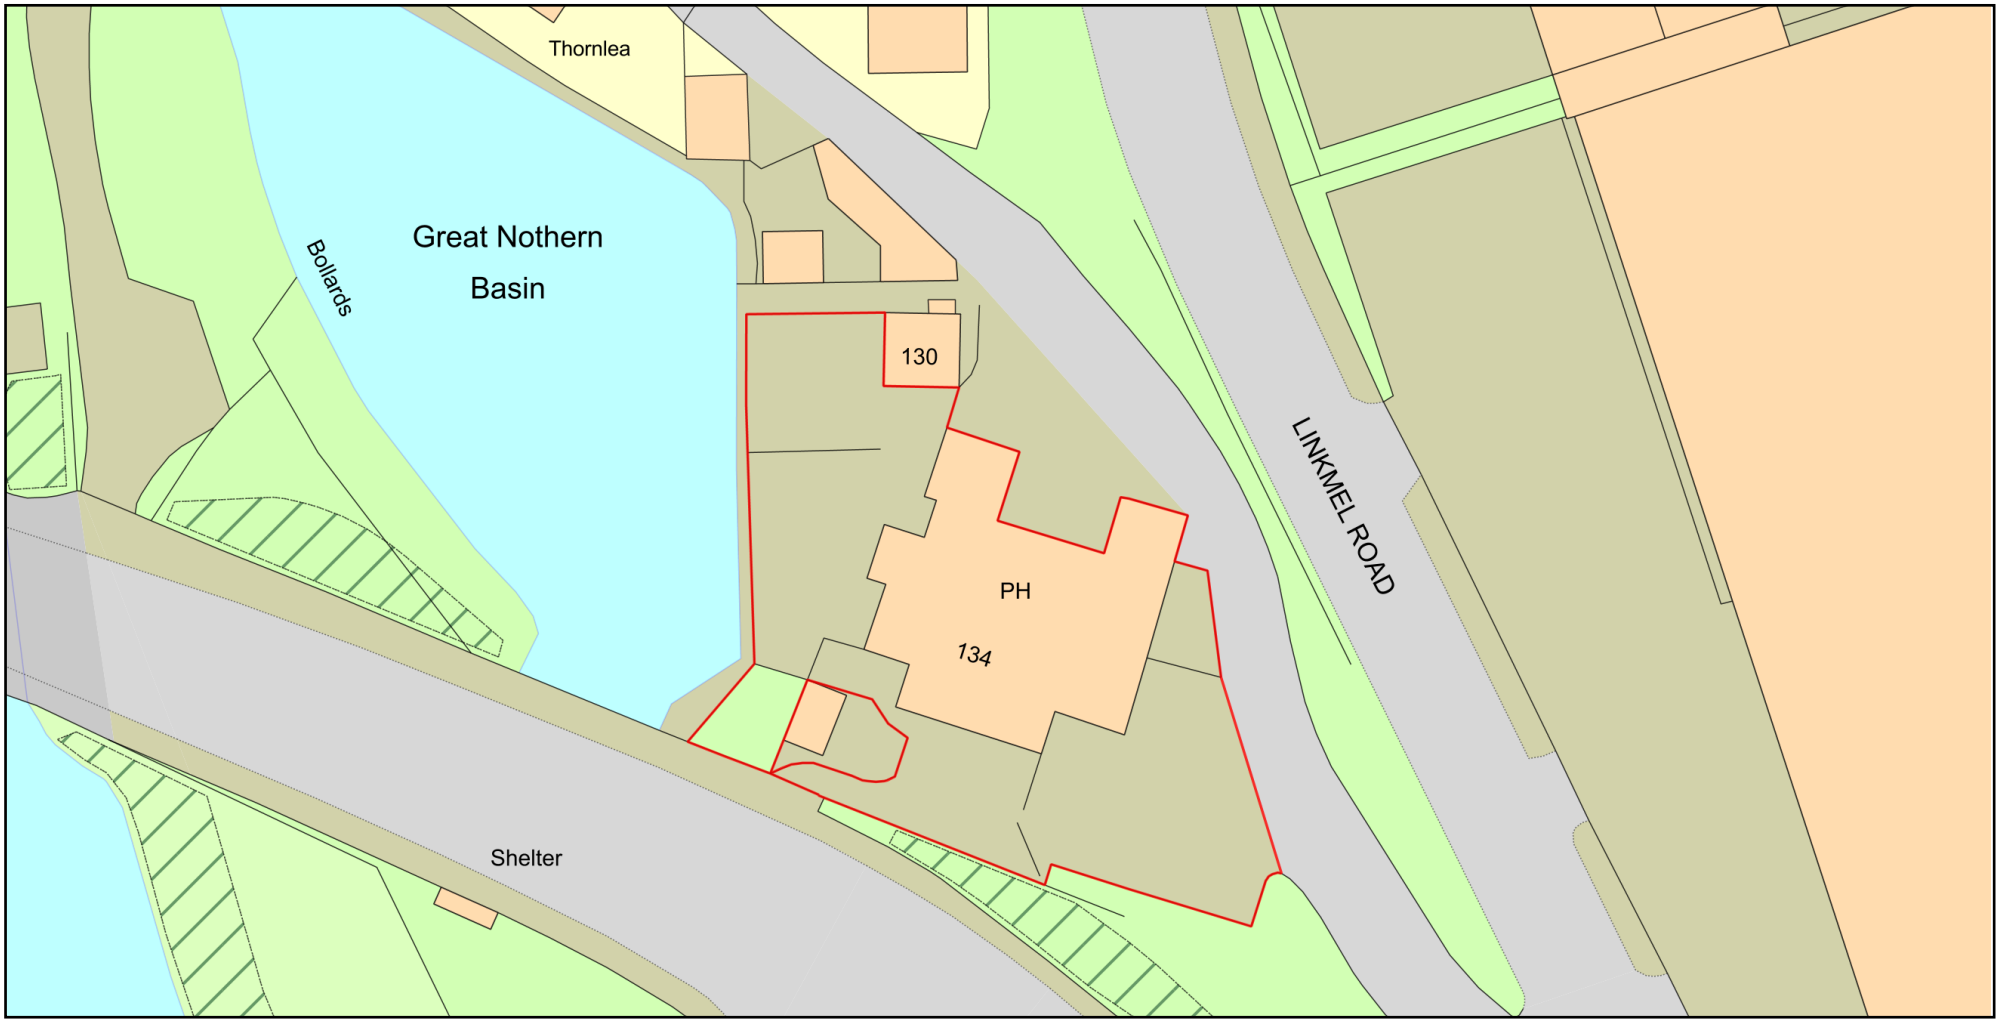

ReQuestaPlan

Plan Produced for: Ian Magill

Date Produced: 21 Oct 2025

Plan Reference Number: TQRQM25294115826686

Scale: 1:500 @ A4

© Crown copyright and database rights 2025 OS 100042766