

Serial number: 319436


© Crown copyright and database right 2025
Ordnance Survey licence AC0000848283
Reproduction in whole or in part is prohibited
without the prior permission of Ordnance Survey.

0 5 10 15 20 25
metres


NORTH

SITE LOCATION PLAN
Scale 1:500

EXISTING SITE BLOCK PLAN
Scale 1:200

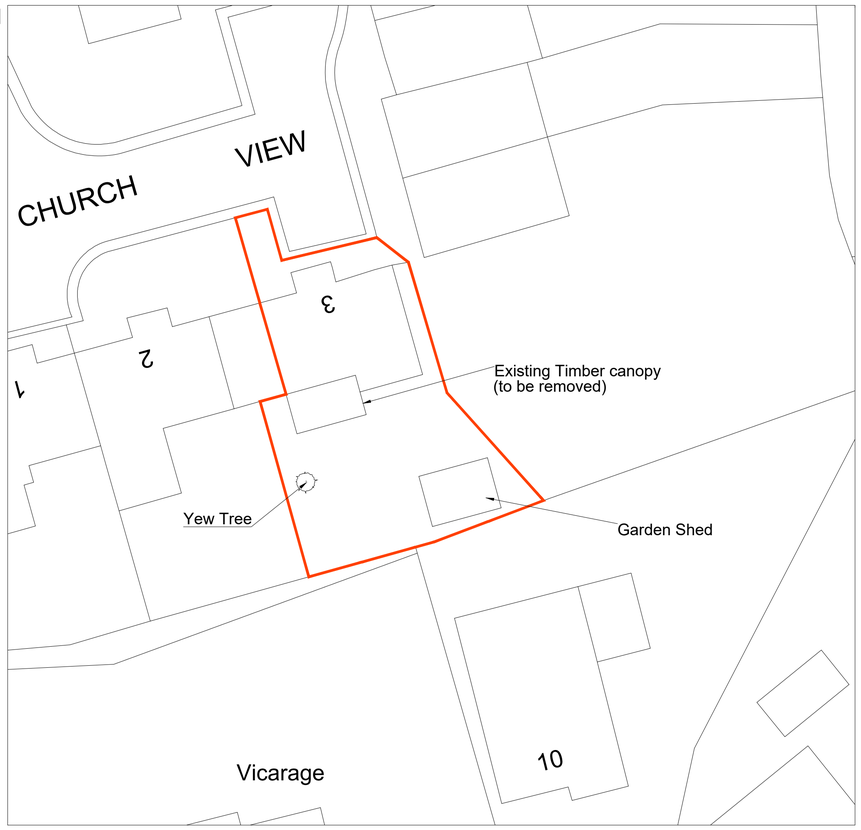

PROPOSED SITE BLOCK PLAN
Scale 1:200

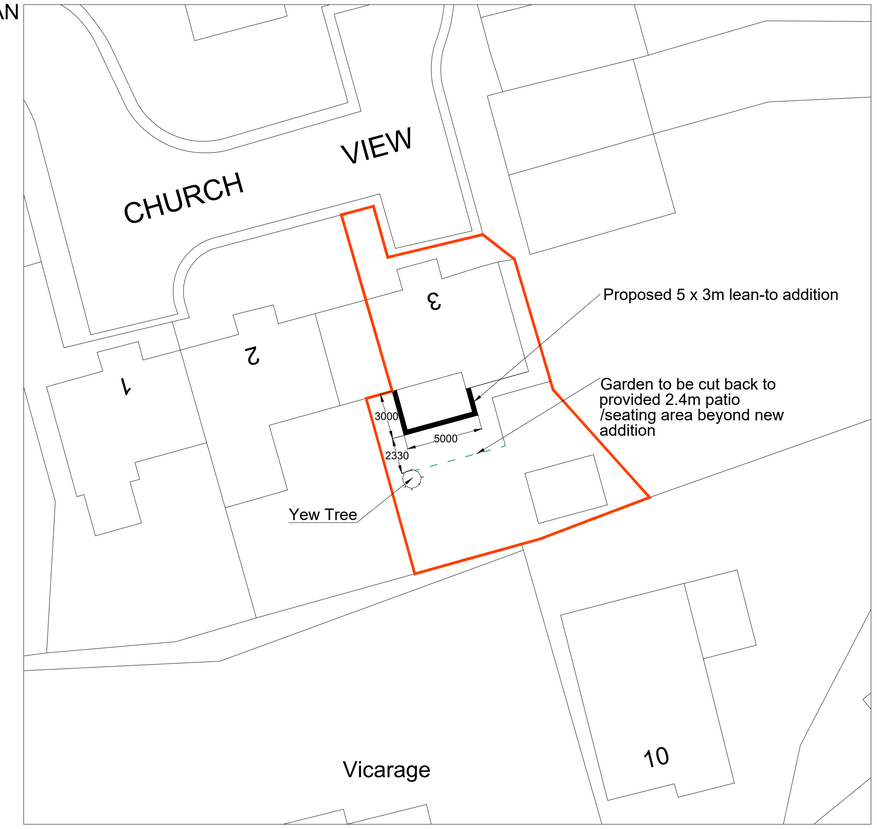

NOTES A1

This drawing is protected by copyright and must not be copied or reproduced
without the written consent of Central Urban Properties Ltd.©

Rev	Date	Amendment
A	18-10-25	Road name added to Location Plan

Central Urban Properties Ltd
18 Church View
Belper
Derbyshire
DE56 1JB
Tel: 07810 552009
cup.ltd@btinternet.com

Drawing Status
PLANNING
Client
Mr & Mrs Hagen
-
Project
REAR ADDITION
3 CHURCH VIEW, BELPER
Title
LOCATION & BLOCK PLANS
-

Date	Drawn By	Checked By
October 25	RH	

Drawing Number	Rev	Scale
0102	A	As Shown

C:\Users\RHextall\Documents\Central Urban Properties\Hex Work\Paul Hagan\3 Church View Block Plan.dwg