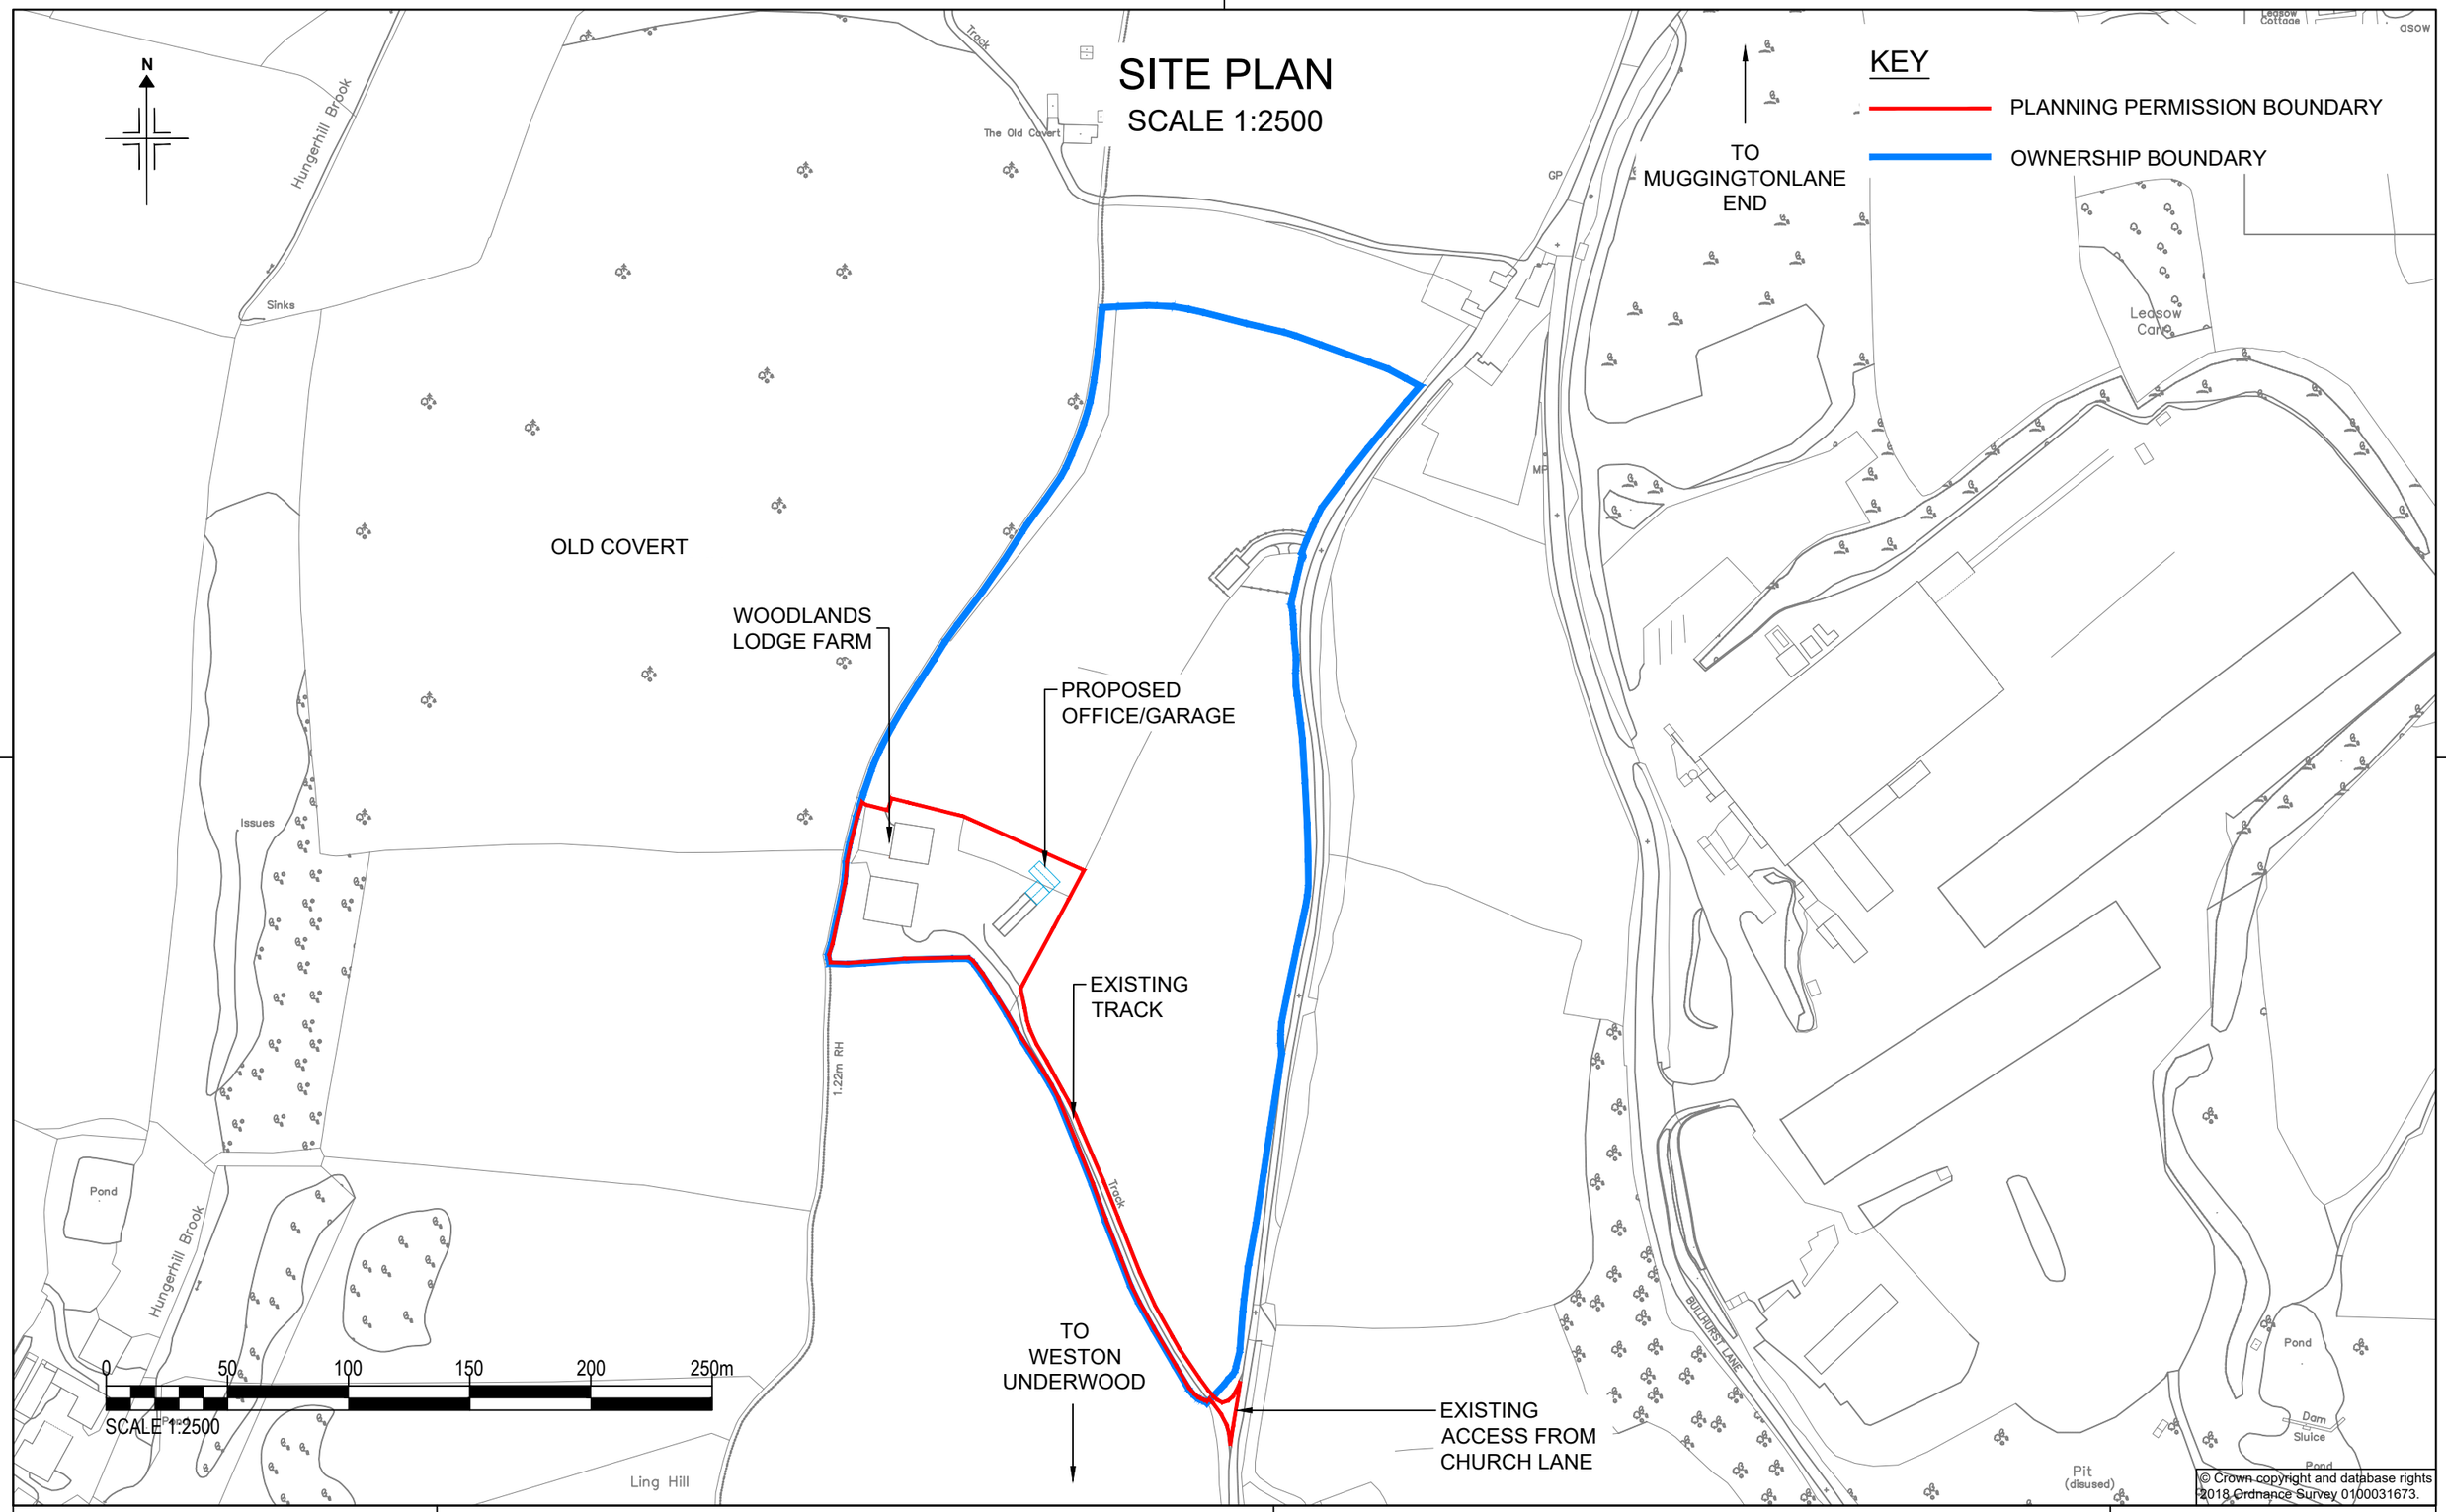

HEATH/2025/02	
Scale at A3: 1:2500	Revision: B
Drawn By: LEJ	Date: 20/10/2025
Checked By:RJS	Date: 20/10/2025

Drawing Title:

PROPOSED OFFICE/GARAGE
SITE PLAN
SHEET 2 OF 6

Client:

ANDREW HEATH
WOODLANDS LODGE FARM
CHURCH LANE, DE6 4PH

PLANNING SERVICES
Professional CAD Plans Drawn
Planning Applications & Drawings

Contact:
Name: Richard Spendlove
Tel: 07738 379616

A3_H