NOTES

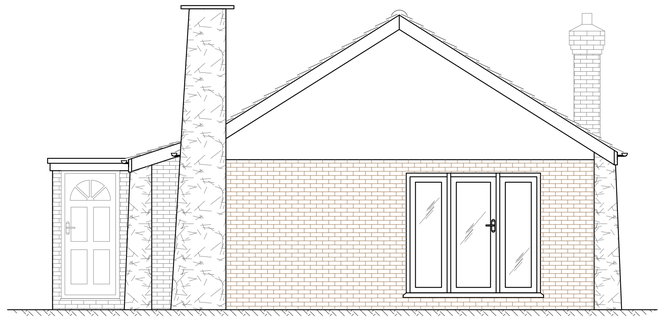

EXISTING ELEVATION A

Scale 1:50

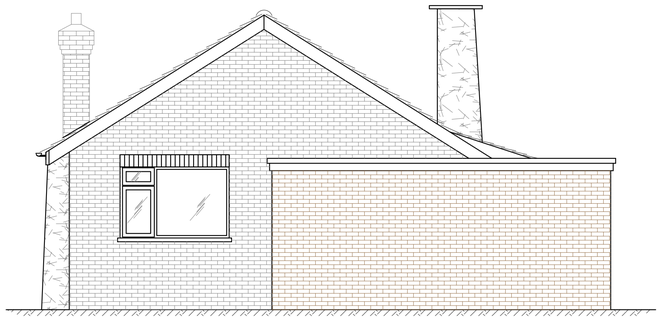

EXISTING ELEVATION B

Scale 1:50



EXISTING ELEVATION C

Scale 1:50



EXISTING ELEVATION D

Scale 1:50

REV.	DESCRIPTION	BY	DATE
*	**	*	**/**/**

DRAWING STATUS

PRELIMINARY

CLIENT

Marie & Anthony Drewry

PROJECT

SCESAPLANA, DIMPLE LANE, CRICH, DERBYSHIRE, DE4 5BQ

DRAWING TITLE

EXISTING ELEVATIONS

DRAWN	DATE	CH'KD	DATE	APPR'D	DATE
JS	*Oct 25*	*#*	*#*	*#*	*#*

DRAWING No. *202512 / 03* REV. *

SCALE *As Shown @ A1*

Original Sheet Size A1