
SITE PLAN

SCALE 1:2500

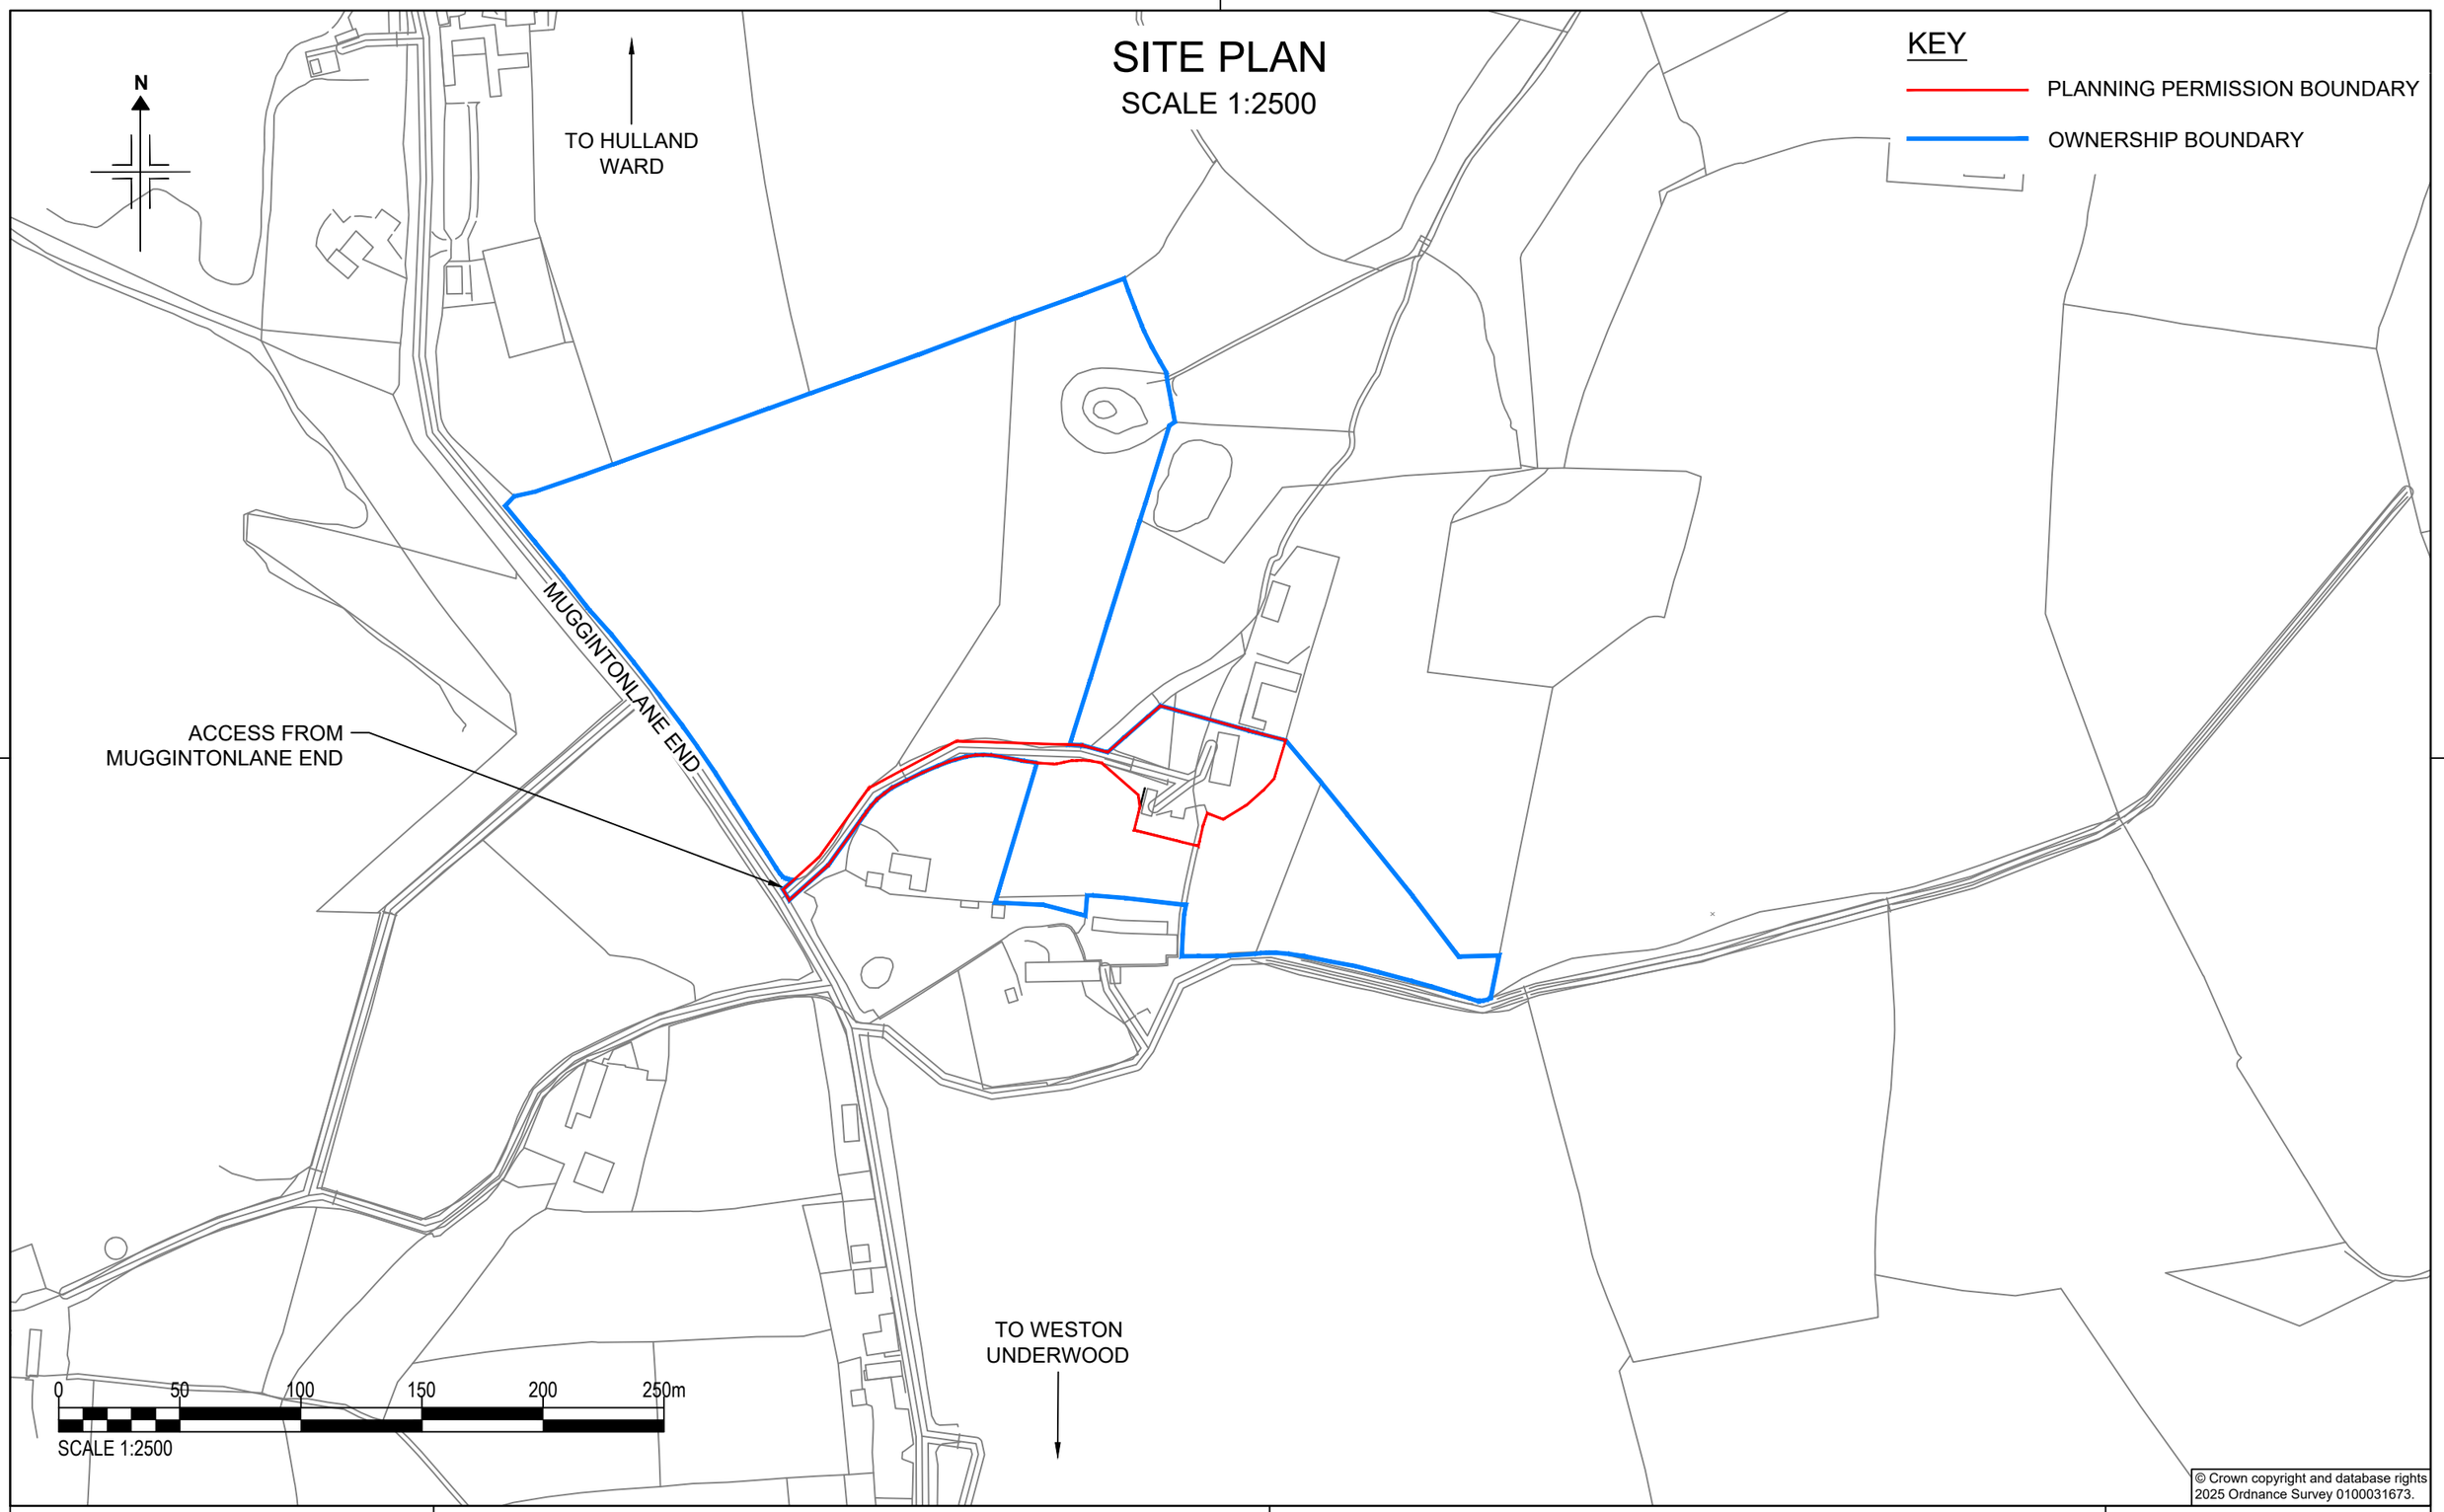

KEY

PLANNING PERMISSION BOUNDARY

OWNERSHIP BOUNDARY

© Crown copyright and database rights 2025 Ordnance Survey 0100031673.

PRINCE/2025/02	
Scale at A3: 1:2500	Revision: C
Drawn By: LEJ	Date: 27/10/2025
Checked By:RJS	Date: 27/10/2025

Drawing Title:

PROPOSED BUILDING
SITE PLAN
SHEET 2 OF 6

Client:

ED PRINCE
HERBALSHAW MEADOW FARM
ASHBOURNE, DE6 4PP

PLANNING SERVICES
Professional CAD Plans Drawn
Planning Applications & Drawings

Contact:
Name: Richard Spendlove
Tel: 07738 379616

A3_H