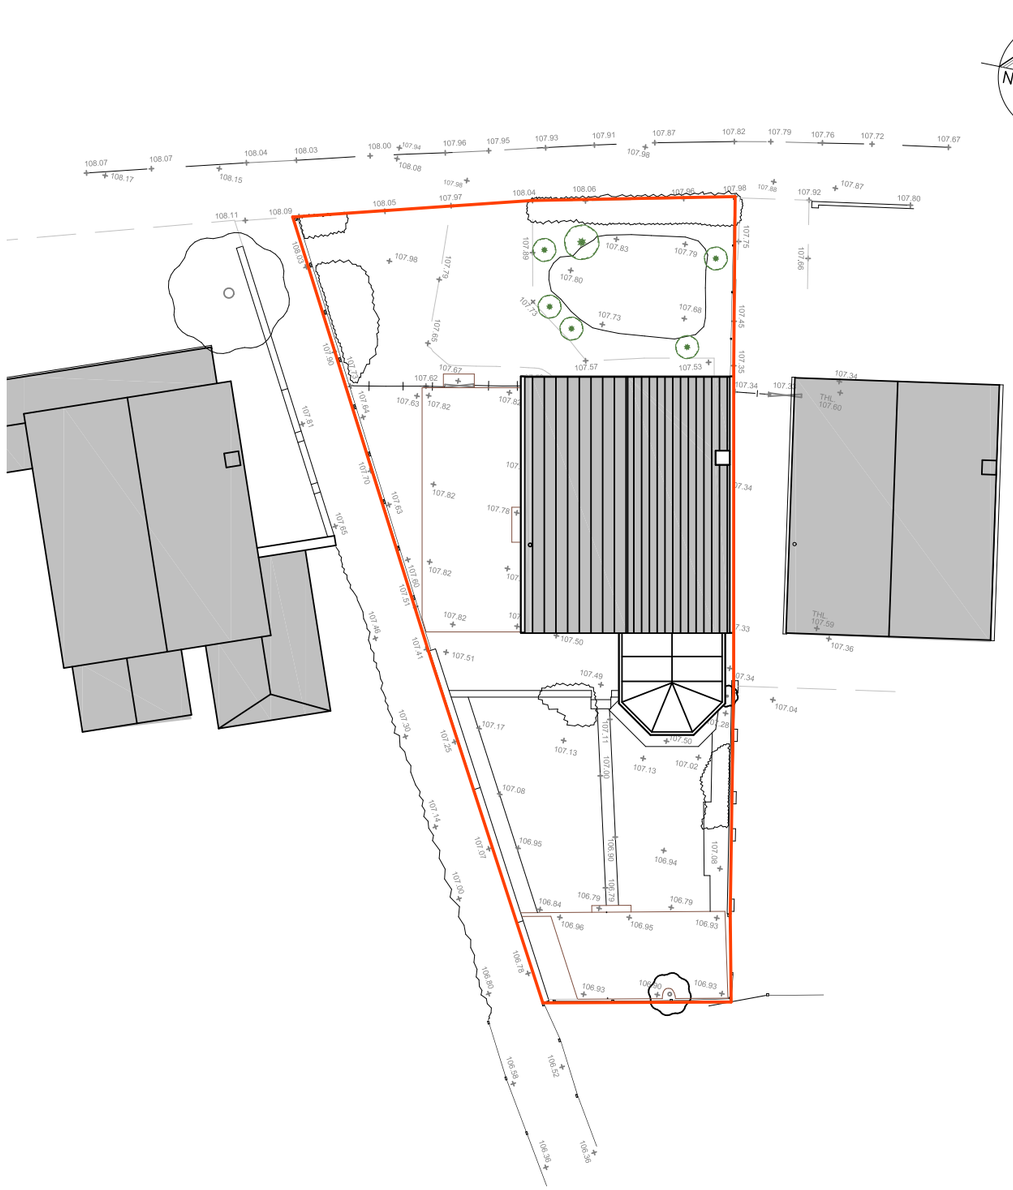

EXISTING SITE PLAN

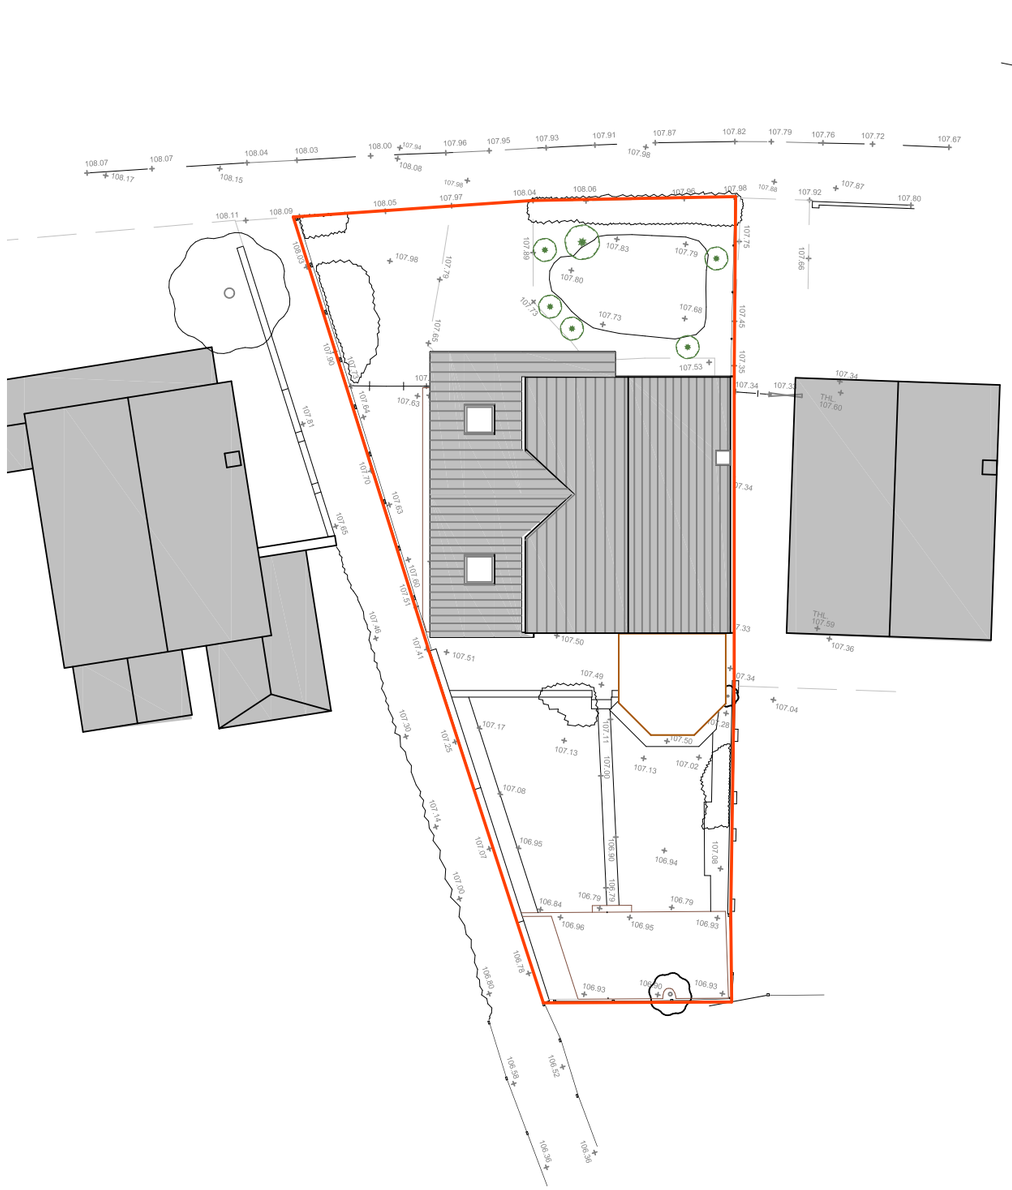

PROPOSED SITE PLAN

0 2 4 6 8 10 12 14 16 18 20

Scale 1:200 Metres

REV.	DATE	DESCRIPTION
A	27.10.25	Submitted for planning approval

Client: Karl & Jennifer Beecher

Project: Extension and Alterations to Dwelling
20 Dovedale Crescent, Belper DE56 1HJ

Drg Title: SITE BLOCK PLANS
EXISTING AND PROPOSED

Drg Ref: 02_SITE PLANS V. A

File. No. OnS769_310-03.dwg

Scale: 1:200@A3 Date: 27/10/25

STATUS: Plan App Drawn By: Checked By: -

OAKENSTONE
DESIGN PLANNING BUILD
3F Cromford Creative, Cromford Mills, Mill Lane
Matlock, DERBYSHIRE, DE4 3RQ
TEL: +44 (0)1629 343006
www.OakenStone.co.uk E-mail : info@OakenStone.co.uk

Plot date: 27/10/2025 CAD File name: