

NORTH ELEVATION

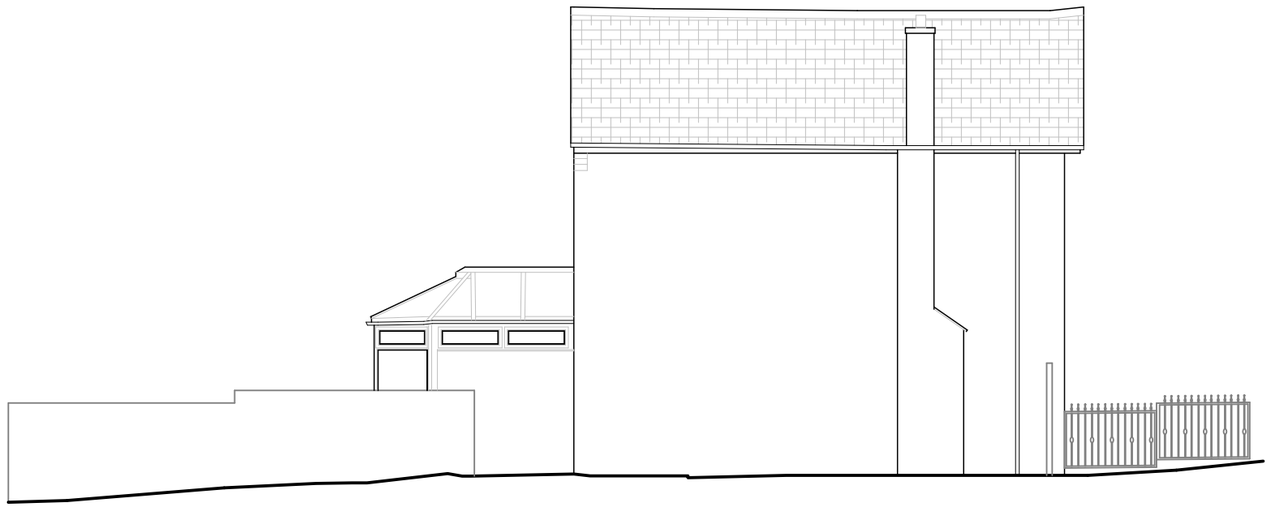

EAST ELEVATION



SOUTH ELEVATION

WEST ELEVATION

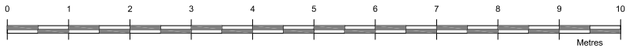

REV.	DATE	DESCRIPTION
A	27.10.25	Submitted for planning approval

Client: Karl & Jennifer Beecher

Project: Extension and Alterations to Dwelling
20 Dovedale Crescent, Belper DE56 1HJ

Drg Title: EXIST ELEVATIONS

Drg Ref: 15_EXIST ELEVS V. A

File. No. OnS769_310-03.dwg

Scale: 1:100@A3 Date:

STATUS: Plan App Drawn By: RB Checked By: -

OAKENSTONE
DESIGN PLANNING BUILD
3F Cromford Creative, Cromford Mills, Mill Lane
Matlock, DERBYSHIRE, DE4 3RQ
TEL: +44 (0)1629 343006
www.OakenStone.co.uk E-mail : info@OakenStone.co.uk

Plot date: 27/10/2025 CAD File name: