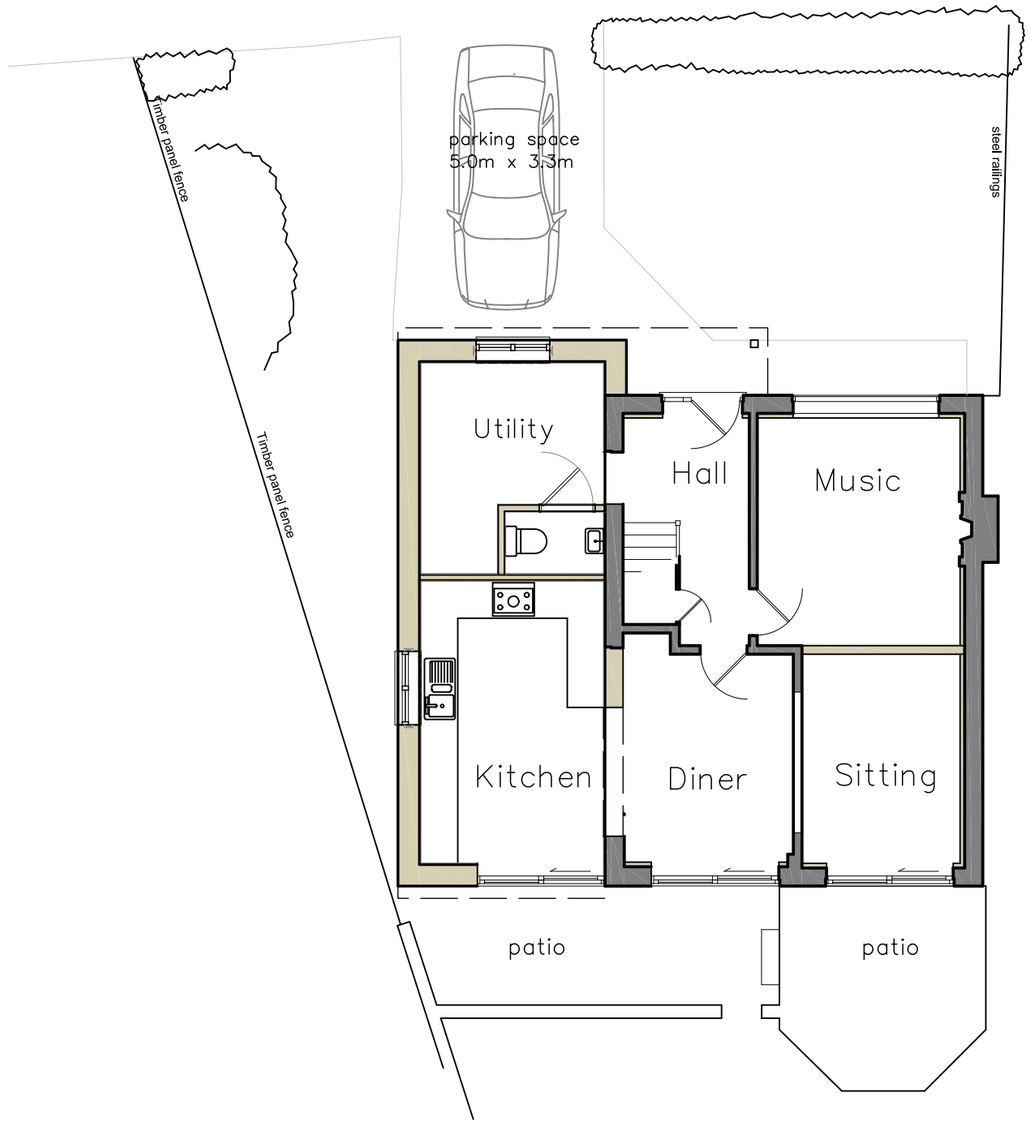

GROUND FLOOR

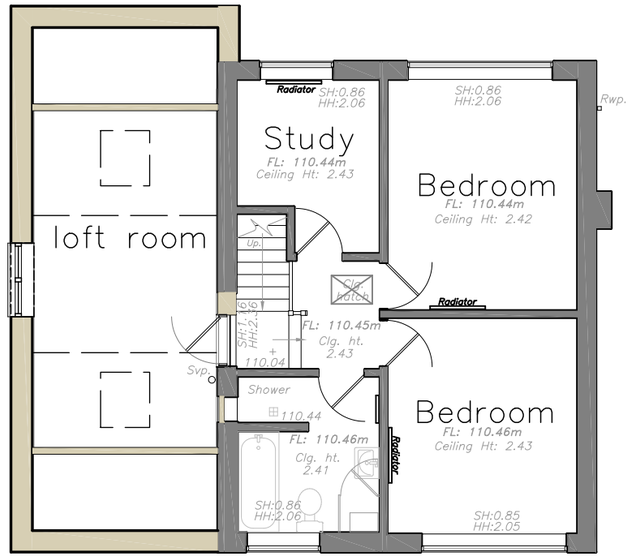

FIRST FLOOR

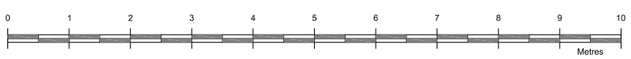

REV.	DATE	DESCRIPTION
A	27.10.25	Submitted for planning approval

Client: Karl & Jennifer Beecher ----	Drg Title: PROPOSED FLOOR PLANS	File. No. OnS769_310-03.dwg	
Project: Extension and Alterations to Dwelling 20 Dovedale Crescent, Belper DE56 1HJ	Drg Ref: 16_PROP PLANS V. A	Scale: 1:100@A3	Date: --
		STATUS: Plan App	Drawn By: RB / Checked By: -

OAKENSTONE
DESIGN PLANNING BUILD
3F Cromford Creative, Cromford Mills, Mill Lane
Matlock, DERBYSHIRE, DE4 3RQ
TEL: +44 (0)1629 343006
www.OakenStone.co.uk E-mail : info@OakenStone.co.uk

Plot date: 27/10/2025 CAD File name: