




Existing Front Elevation.

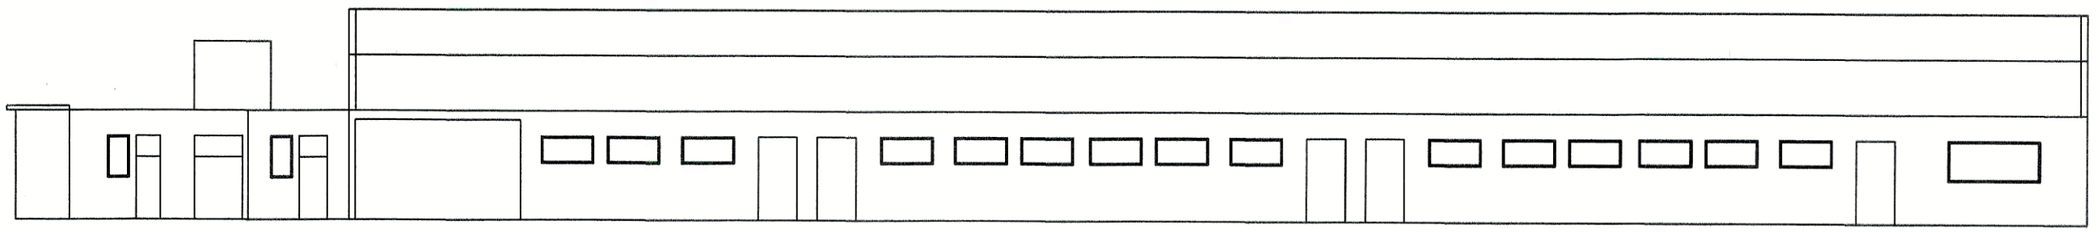

Existing Rear Elevation.

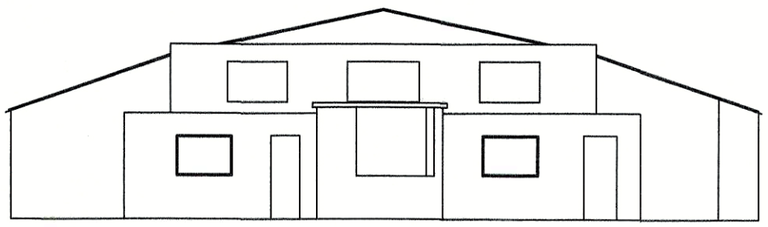

Existing RH Side Elevation.

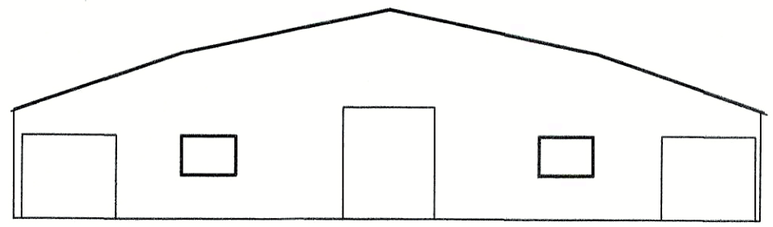

Existing LH Side Elevation.

# Proposed conversion of Dairy House into 10No 3 Bed Units at Castle Farm,Castle Lane, Ironville, Nottinghamshire,

For Mr D. Needham. Existing Elevations. Scale 1:200 on A3.October 2025.