




Proposed Front Elevation.

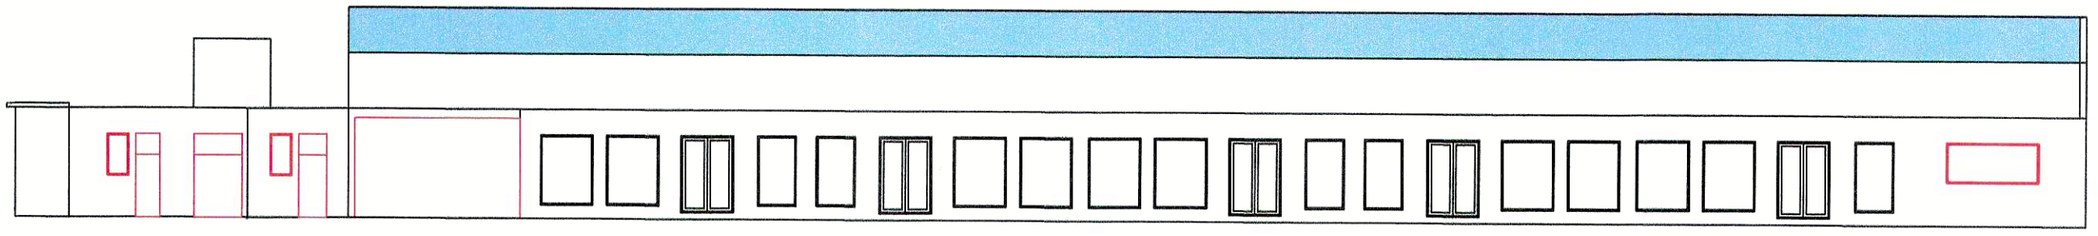

Proposed Rear Elevation.

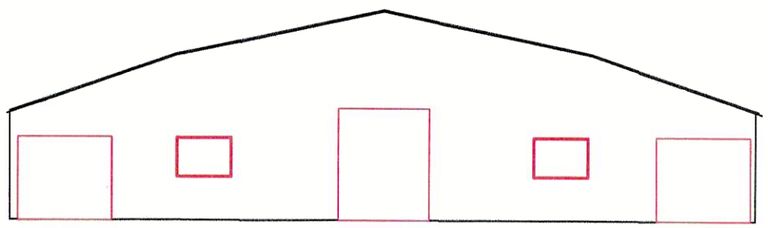

Proposed LH Side Elevation.

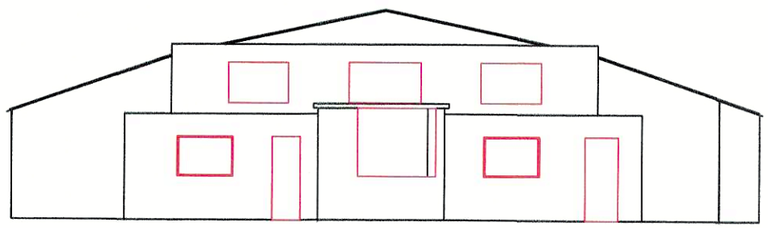

Proposed RH Side Elevation.

Proposed conversion of Dairy House into 10No 3 Bed Units at Castle Farm,Castle Lane, Ironville, Nottinghamshire,

For Mr D. Needham. Proposed Elevations. Scale 1:200 on A3.October 2025.