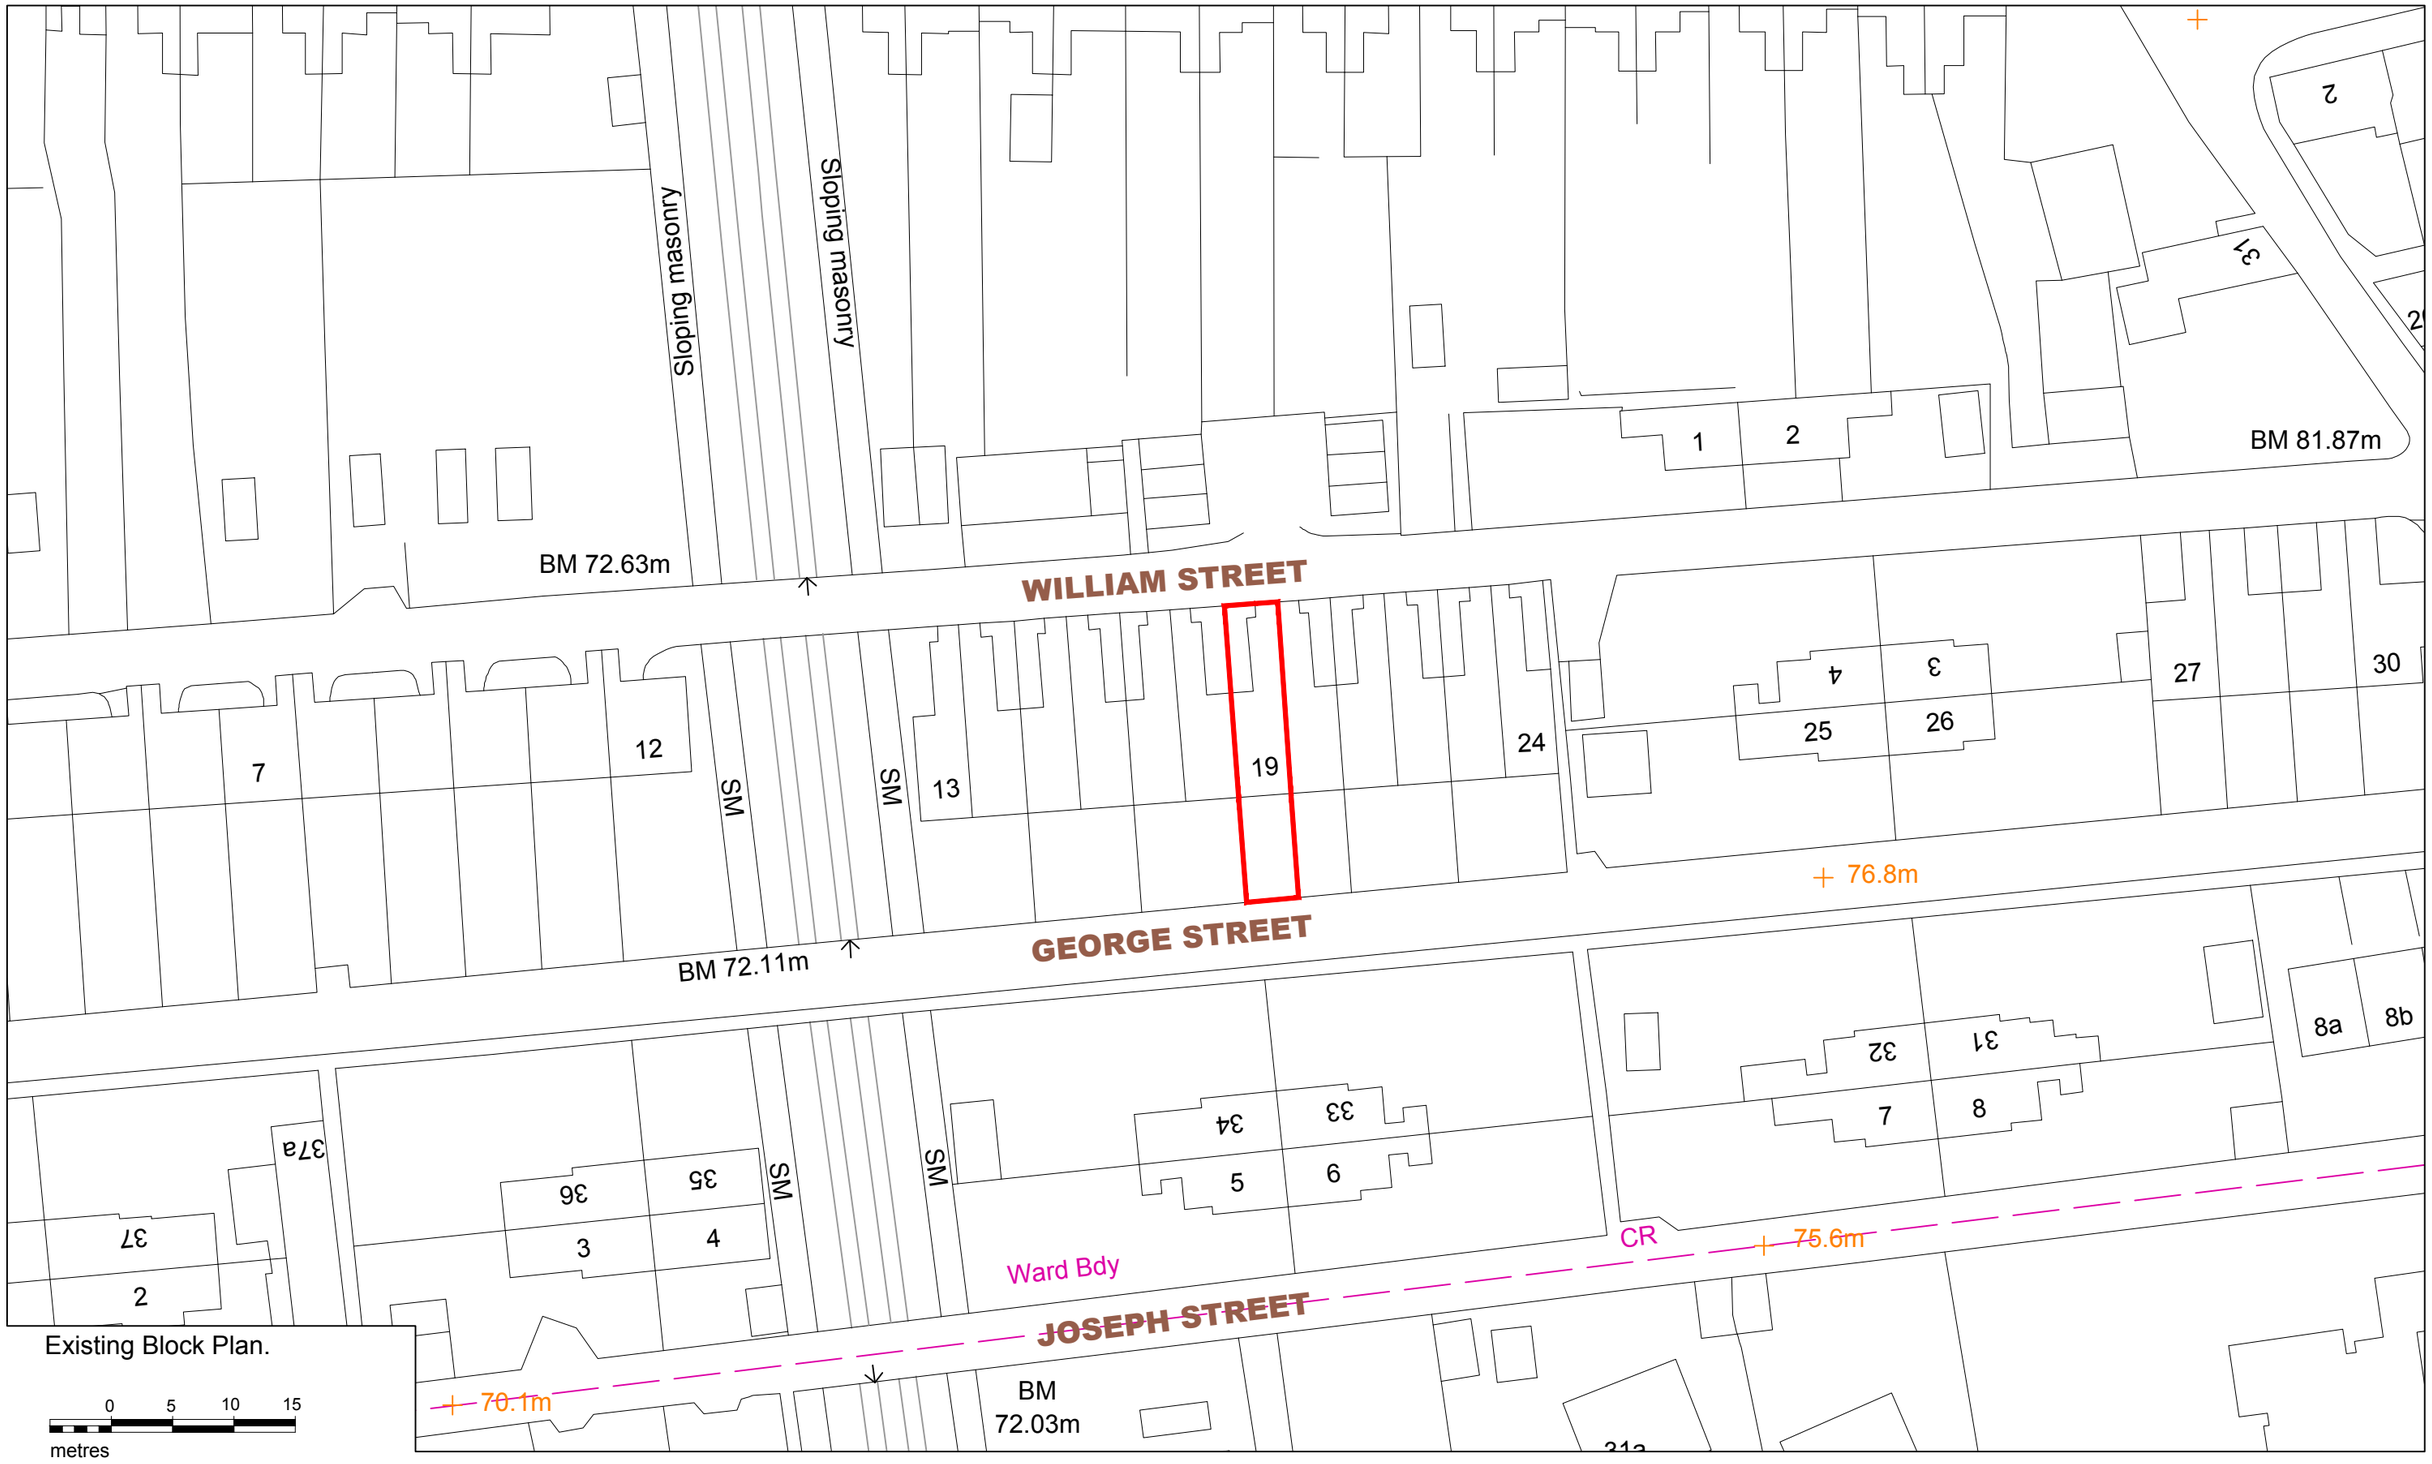

Existing Block Plan.

0 5 10 15

metres

1:500

NOTES:
1. Insert note.

Rev.	Drawn	Comments	Date

FILE: *25-112 - OS Map.dwg*

N

TITLE
Existing Block Plan

NUMBER
25-112-08-02

REVISION
/

STATUS
Planning

SCALE @ A3
1:500

ISSUE DATE
Oct '25

REVISION DATE

PROJECT
19 George Street, Belper.
Derbyshire. DE56 1DL

CLIENT
Mr. Mrs. A. Bucknell

dkmy architects ltd
Davidson Keighley Marston Yates
a: 10 Spencer Road, Belper, Derbyshire, DE56 1JY
e: info@dkmy.co.uk
m: 07847 328 233
w: www.dkmy.co.uk