

NOTES


1. All dimensions to be checked on site by builder prior to commencement.
2. This drawing is Copyright of Creation Building Design and may not be amended or copied, either manually or electronically, without the express written permission of the Copyright owner.
3. This drawing is to be read in conjunction with Drg. No. 22538-2.

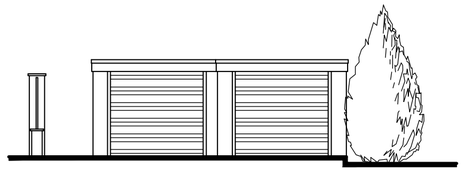


Existing Front Elevation
1:100

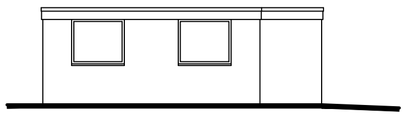

Existing Side Elevation
1:100

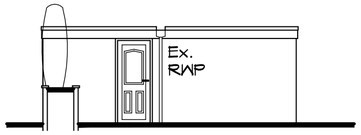

Existing Rear Elevation
1:100

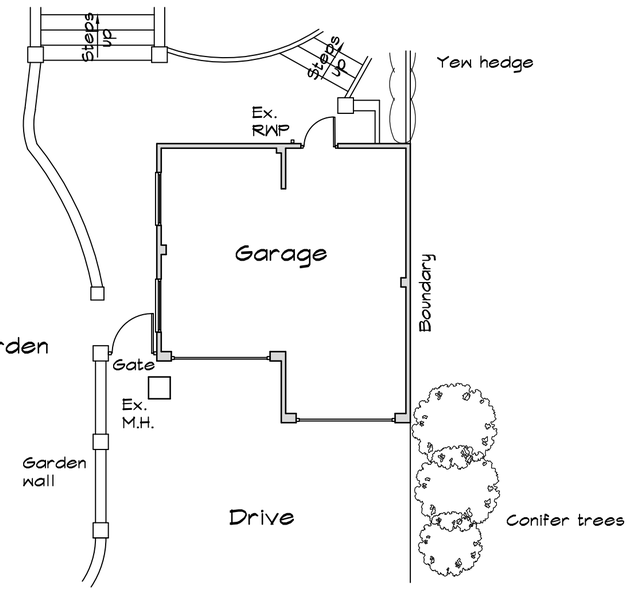

Existing Layout Plan
1:100

Existing Side Elevation
1:100

Project
Garage Alterations at 39, Church Road, Quarndon, Derby.

Client Mr & Mrs M. Lazenby Tel. 07740 717670

Scale 1:100

Drg. No. 22538-1

CREATION BUILDING DESIGN
7, Brackley Drive, Spondon, Derby DE21 7SA
Mob. 07969 248579
E-mail kevinfitchett7@gmail.com
Web www.creationbuildingdesign.co.uk