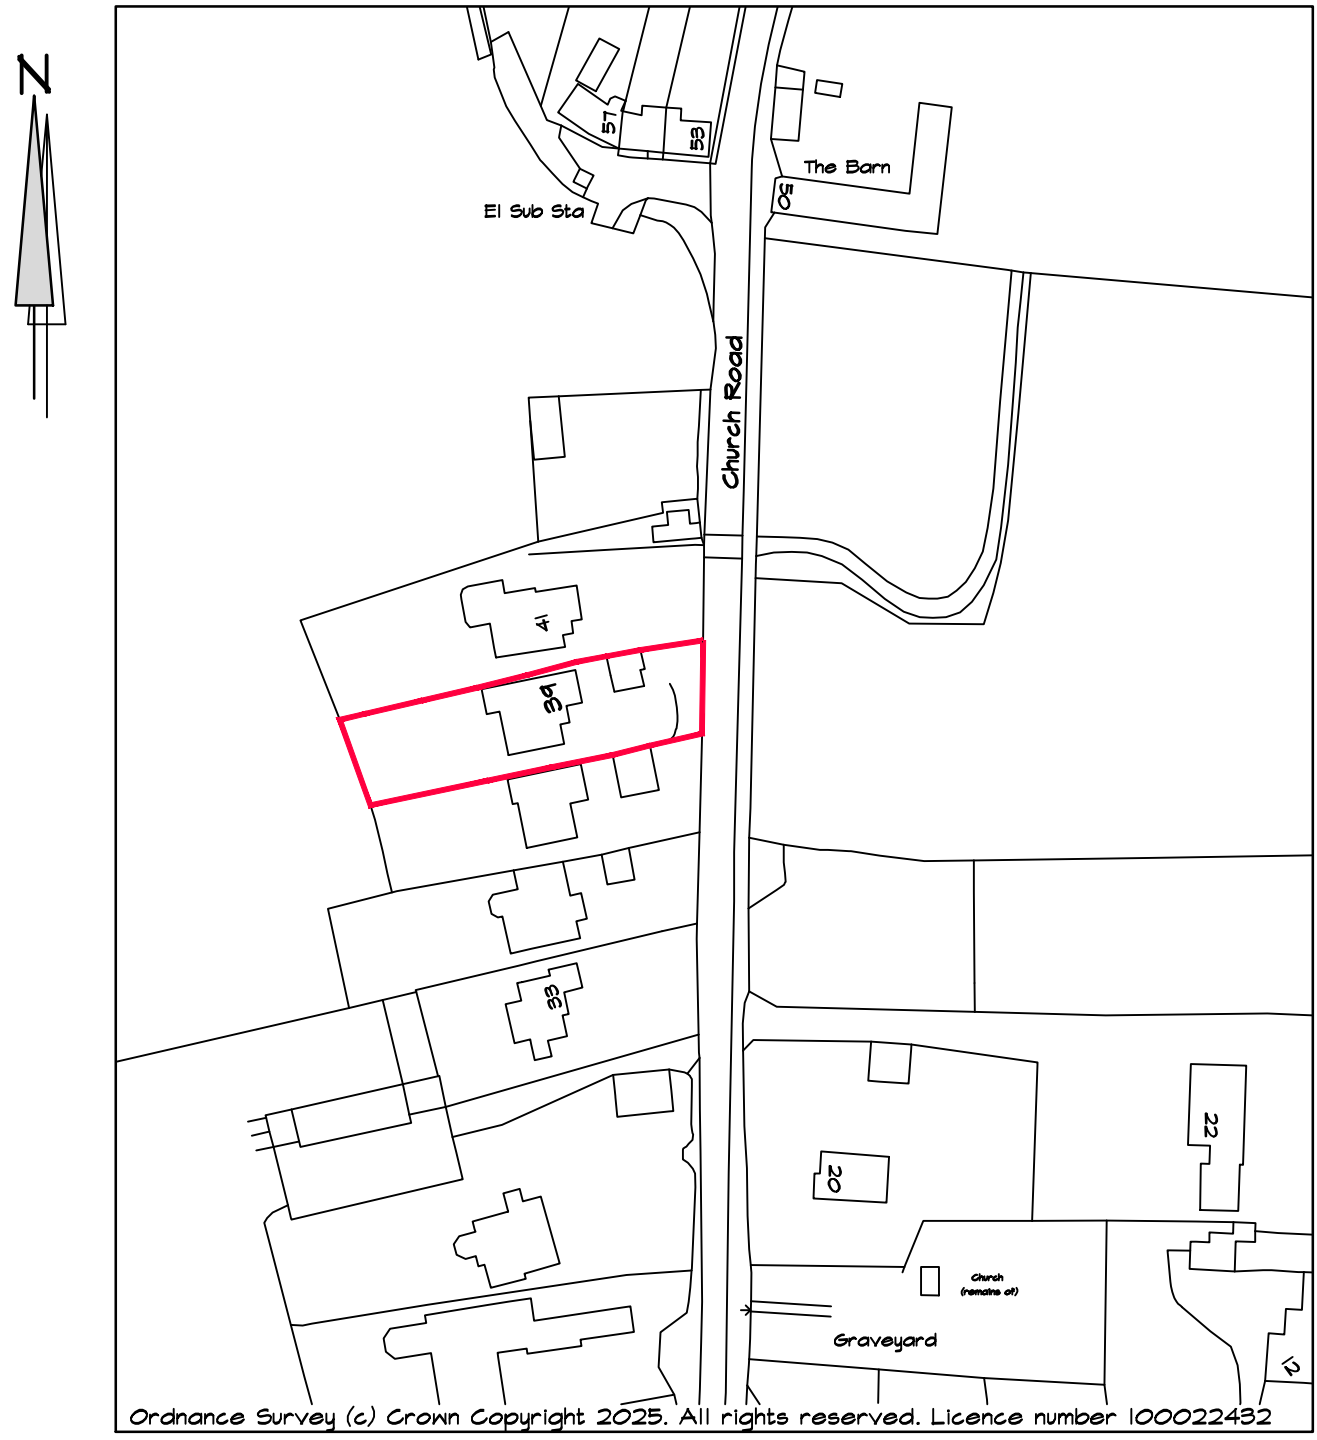


Site Location Plan

1:1250

Address 39, Church Road, Quarndon, Derby.	CREATION BUILDING DESIGN	
Client Mr & Mrs M. Lazenby	7, Brackley Drive, Spondon, Derby DE21 7SA Mob. 07969 248579 E-mail kevinfitchett7@gmail.com Web www.creationbuildingdesign.co.uk	
Date October '25		
Drawing Title Site Location Plan	Scale 1:1250	Drawing No 22538SP