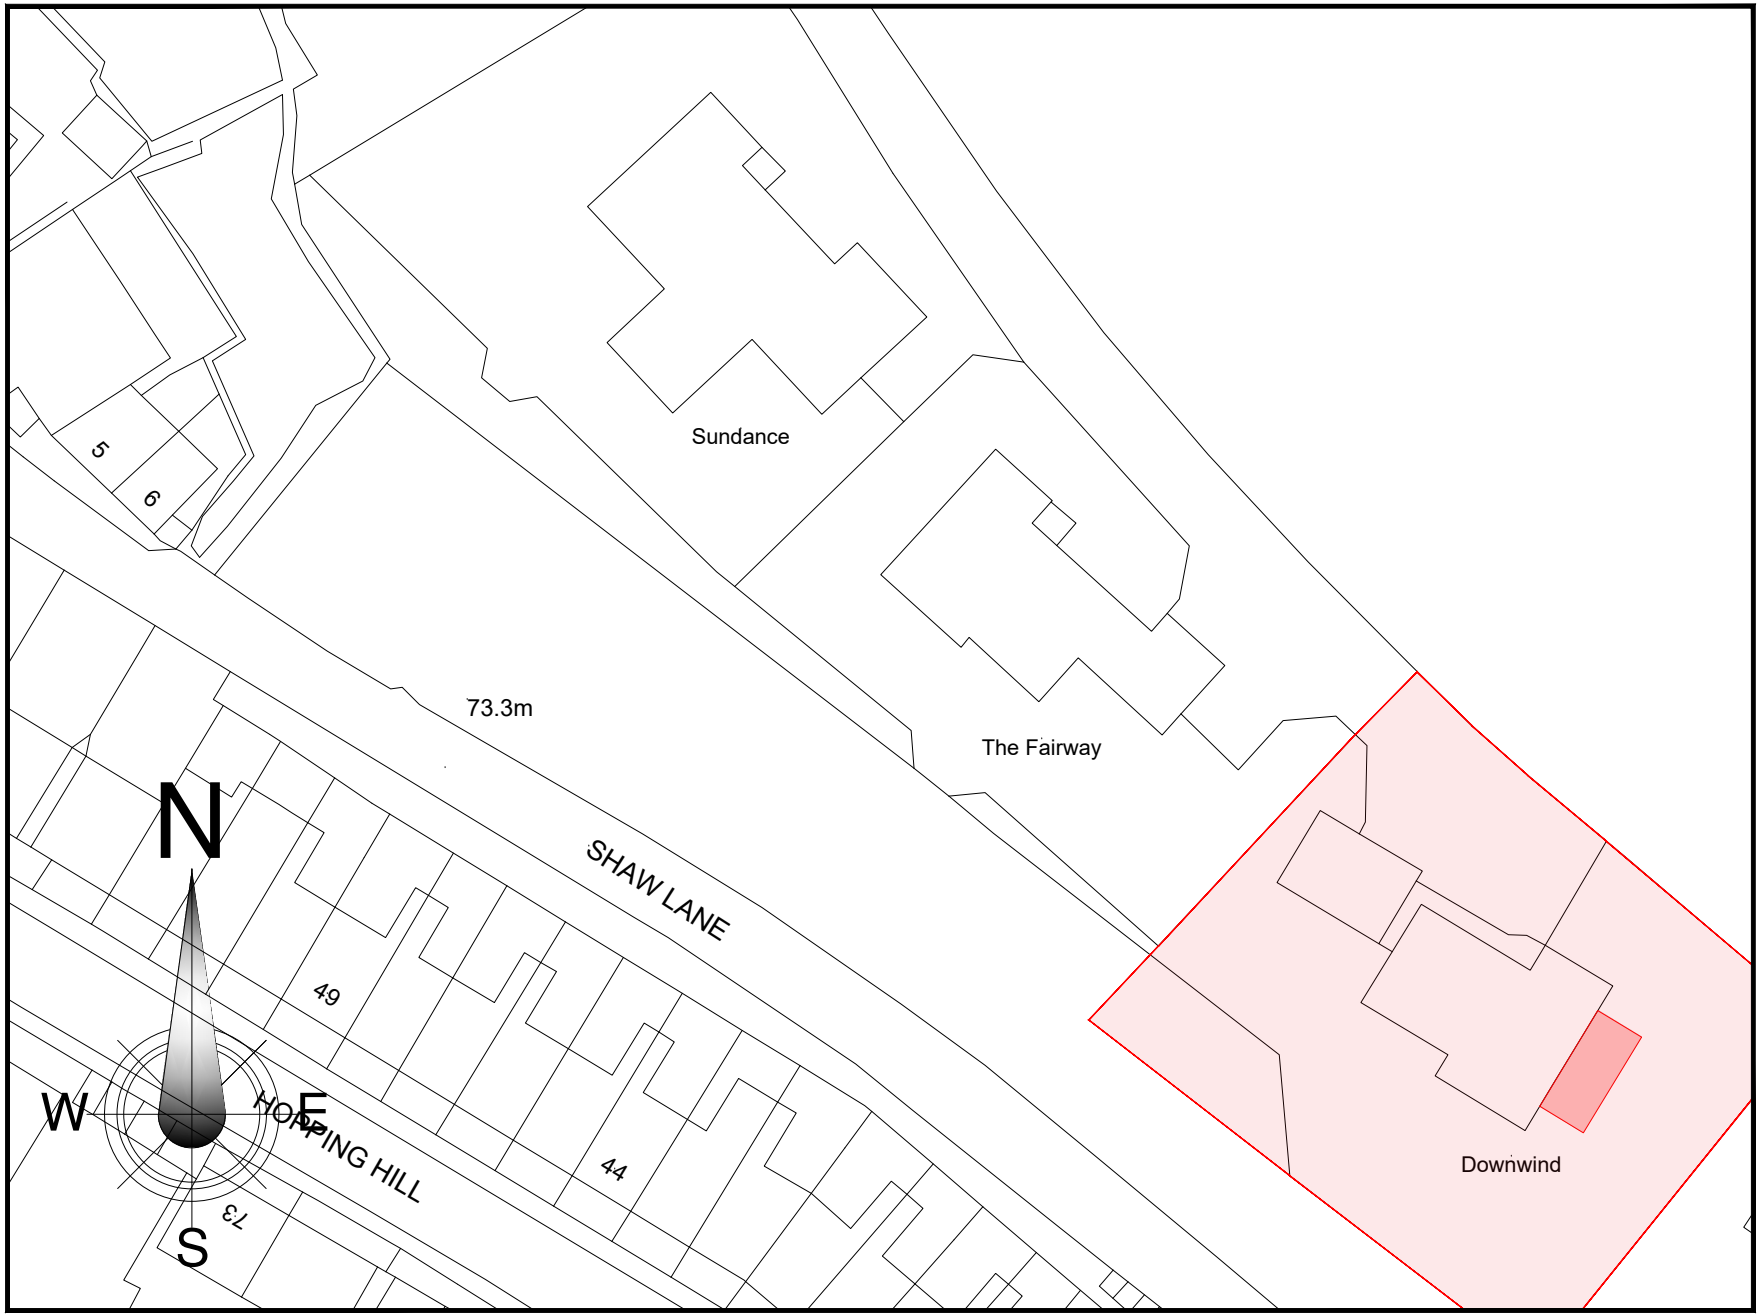


Block Plan

Scale = 1:1250