
Front Elevation

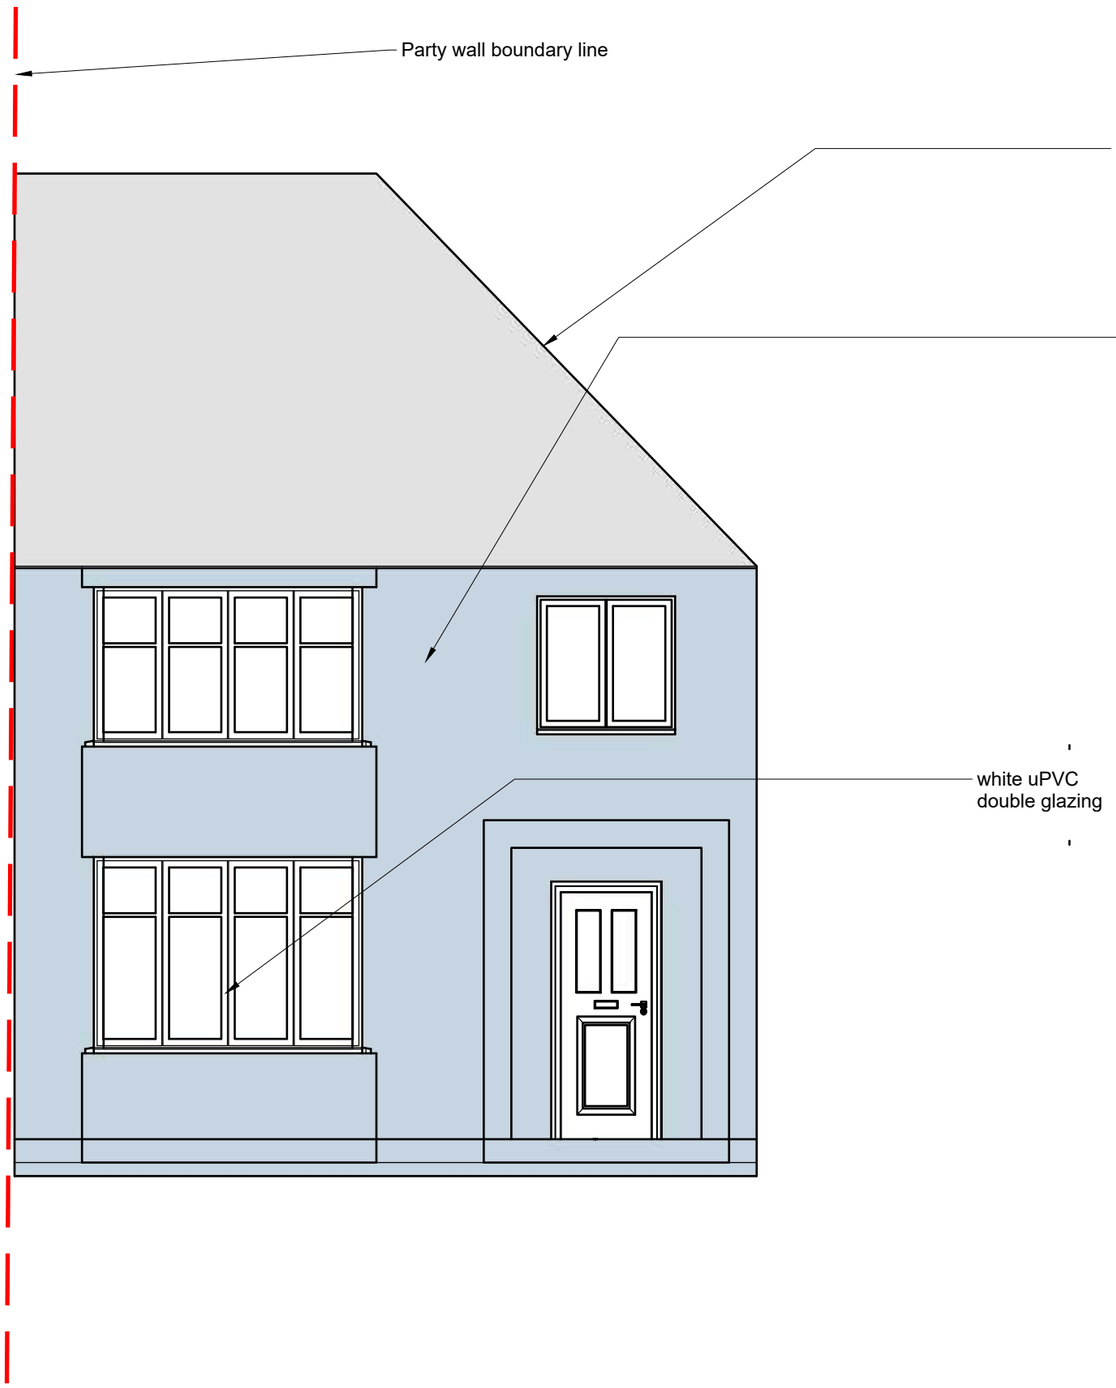

BMC GROUP LIMITED

BMC Group


www.BMCgroup.uk

CLIENT:	**Mr & Mrs McGonigal**
PROJECT:	**63 Mount Pleasant**
TITLE:	**Existing Elevations**

DATE: 25.10.25	**STATUS:** FFI
DRAWN BY: SC	**SCALE:** 1:50
REFERENCE: 20251003	**PAPER SIZE:** A3

A.01

RHS Elevation

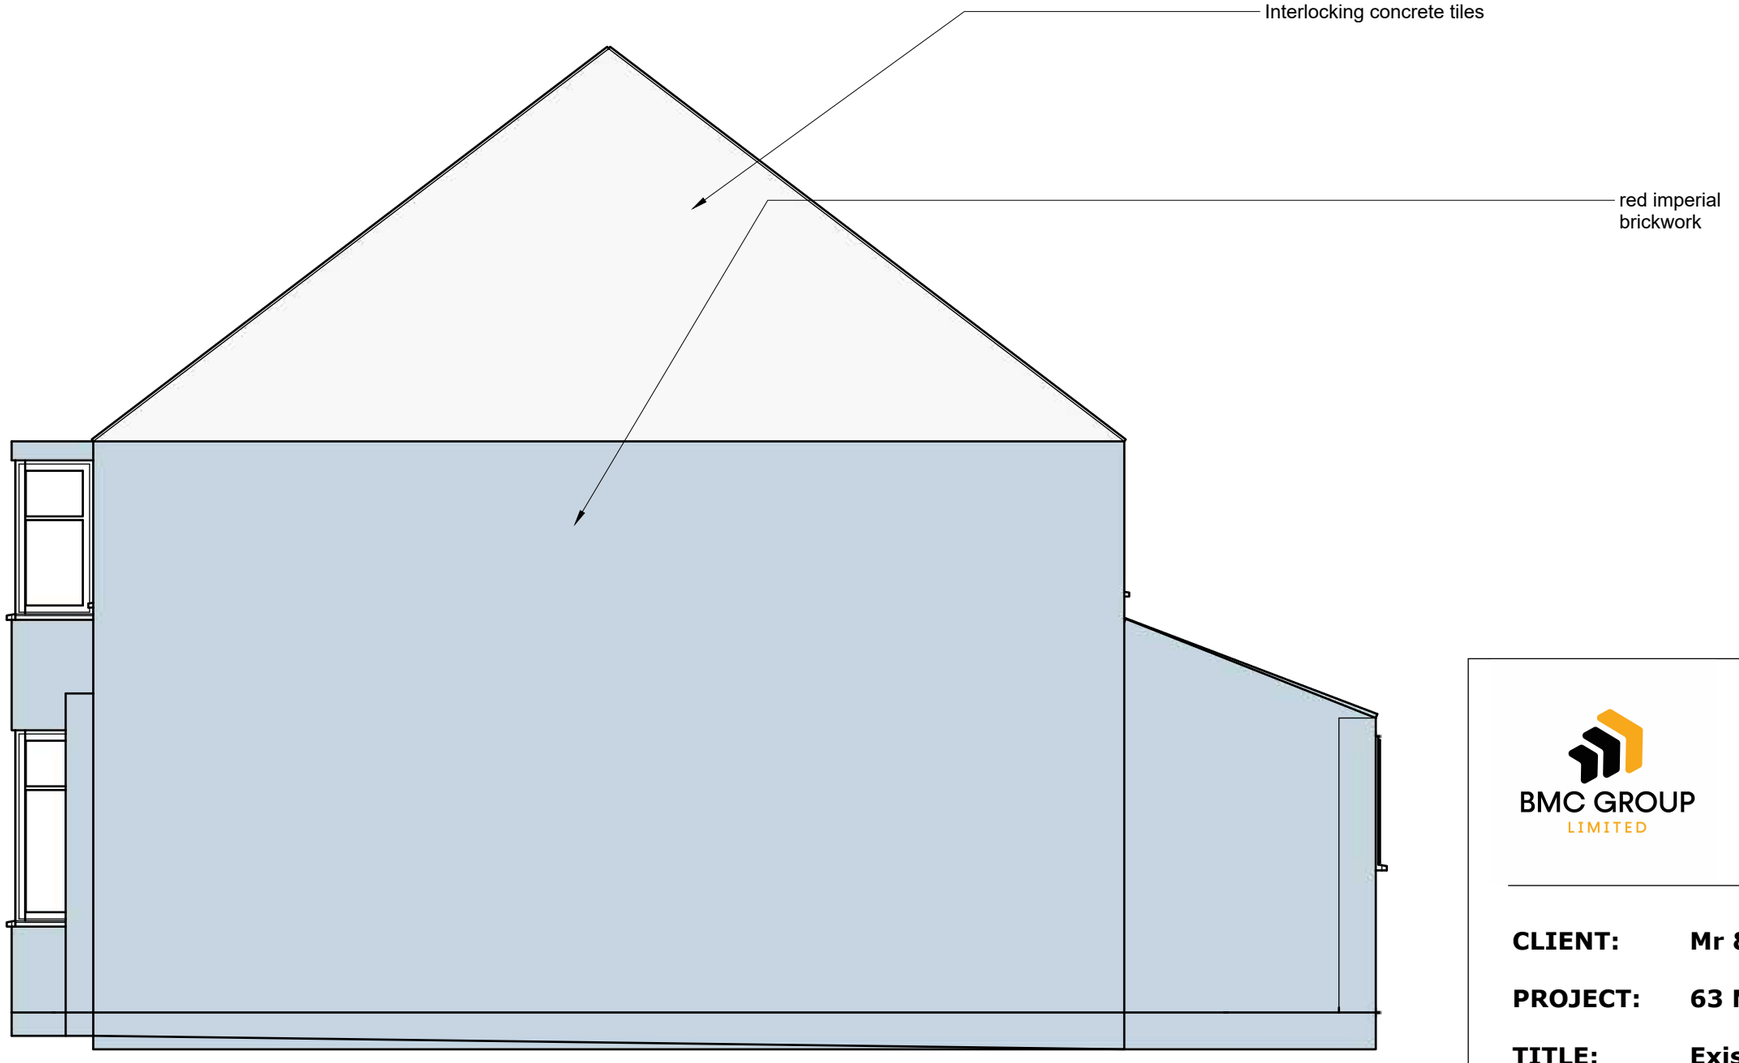

BMC GROUP LIMITED

BMC Group

www.BMCgroup.uk

CLIENT: **Mr & Mrs McGonigal**

PROJECT: **63 Mount Pleasant**

TITLE: **Existing Elevations**

DATE:
25.10.25

STATUS:
FFI


DRAWN BY:
SC

SCALE:
1:50

REFERENCE:
20251003

PAPER SIZE:
A3

A.02

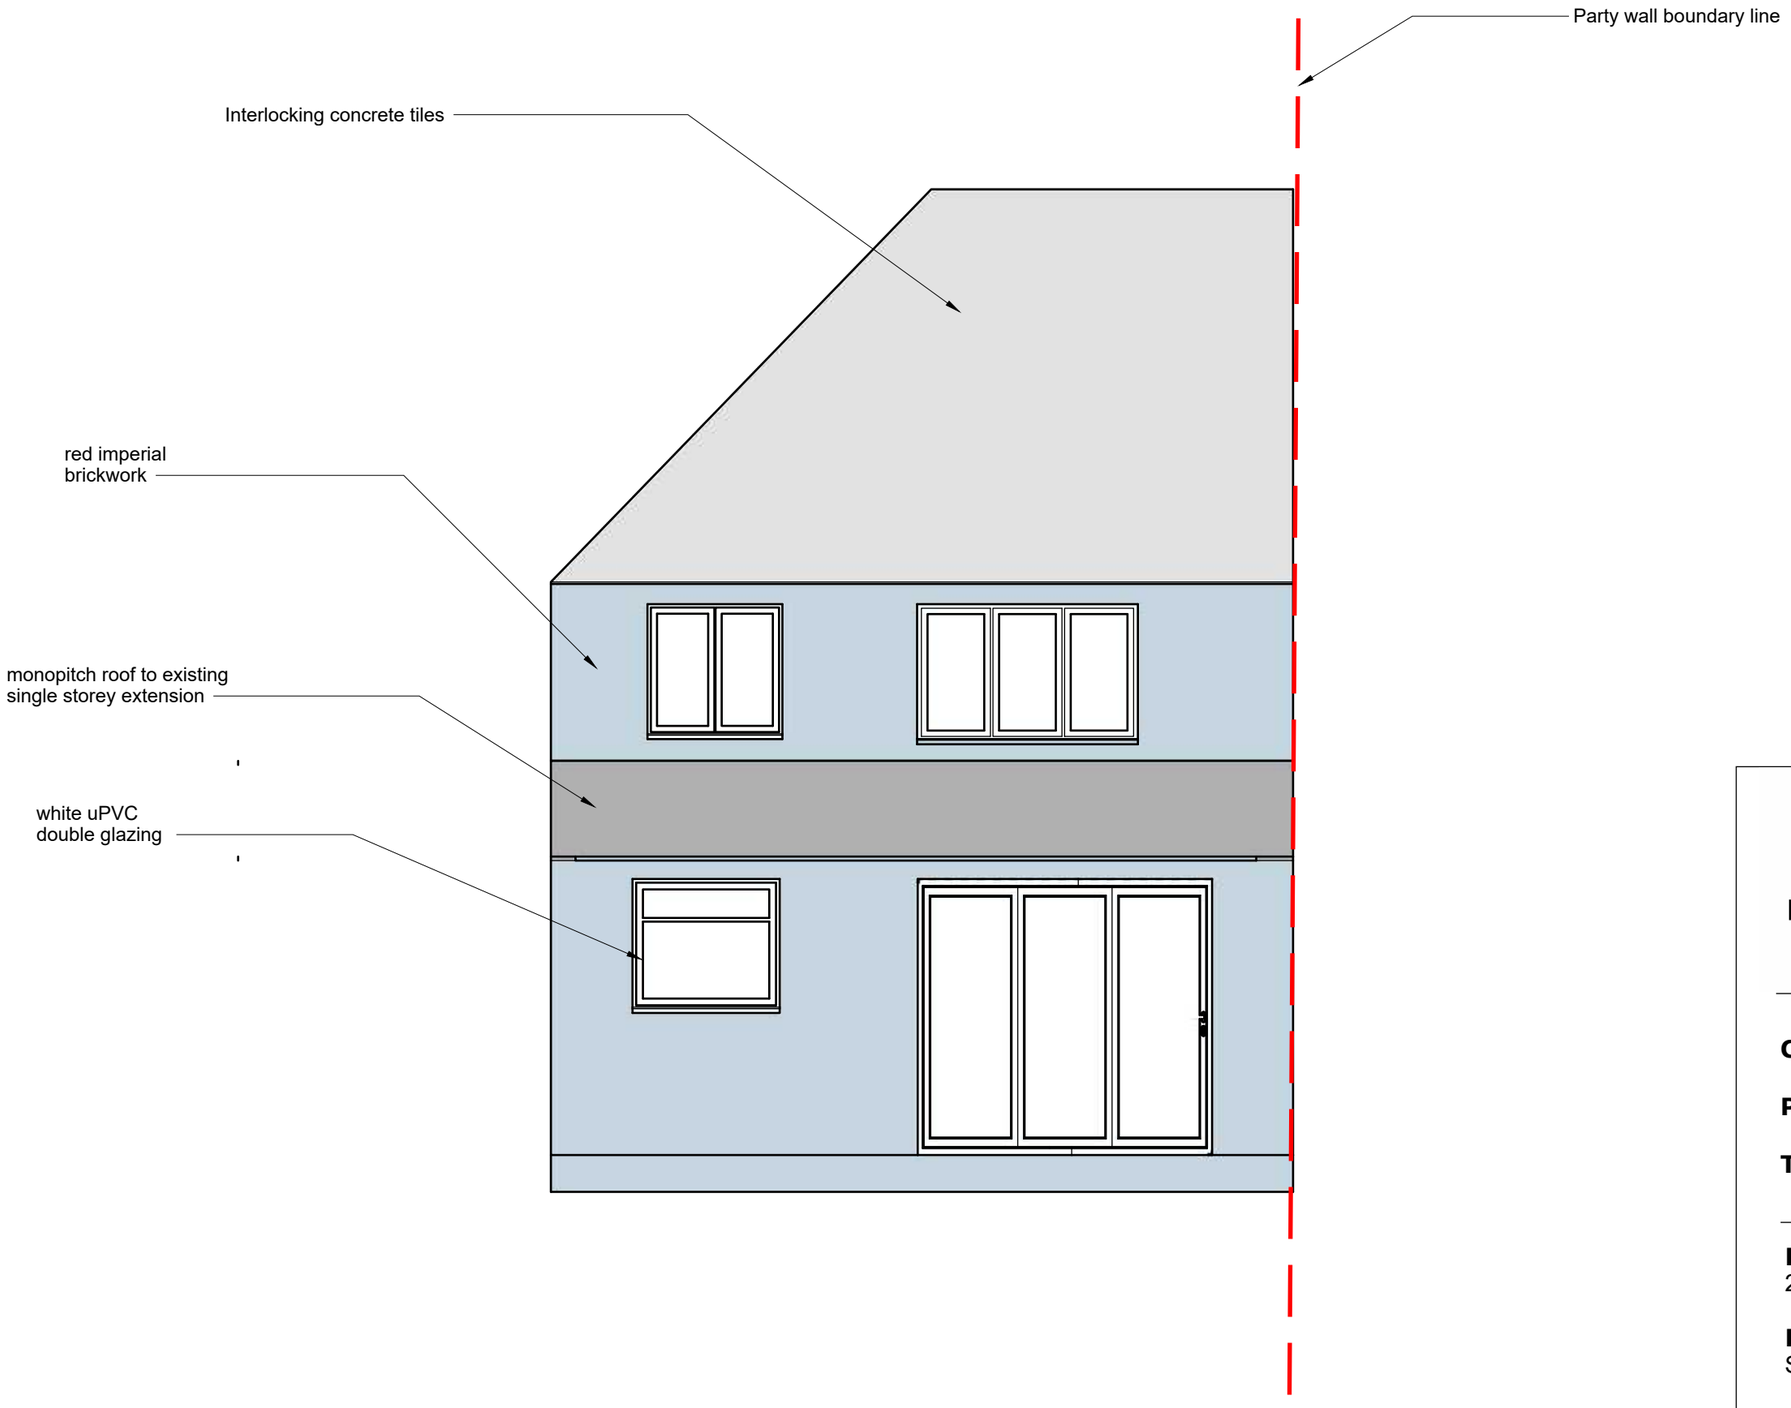

BMC GROUP
LIMITED

BMC Group

www.BMCgroup.uk

CLIENT: **Mr & Mrs McGonigal**

PROJECT: **63 Mount Pleasant**

TITLE: **Existing Elevations**

DATE:
25.10.25

STATUS:
FFI

DRAWN BY:
SC

SCALE:
1:50

REFERENCE:
20251003

PAPER SIZE:
A3

A.03