
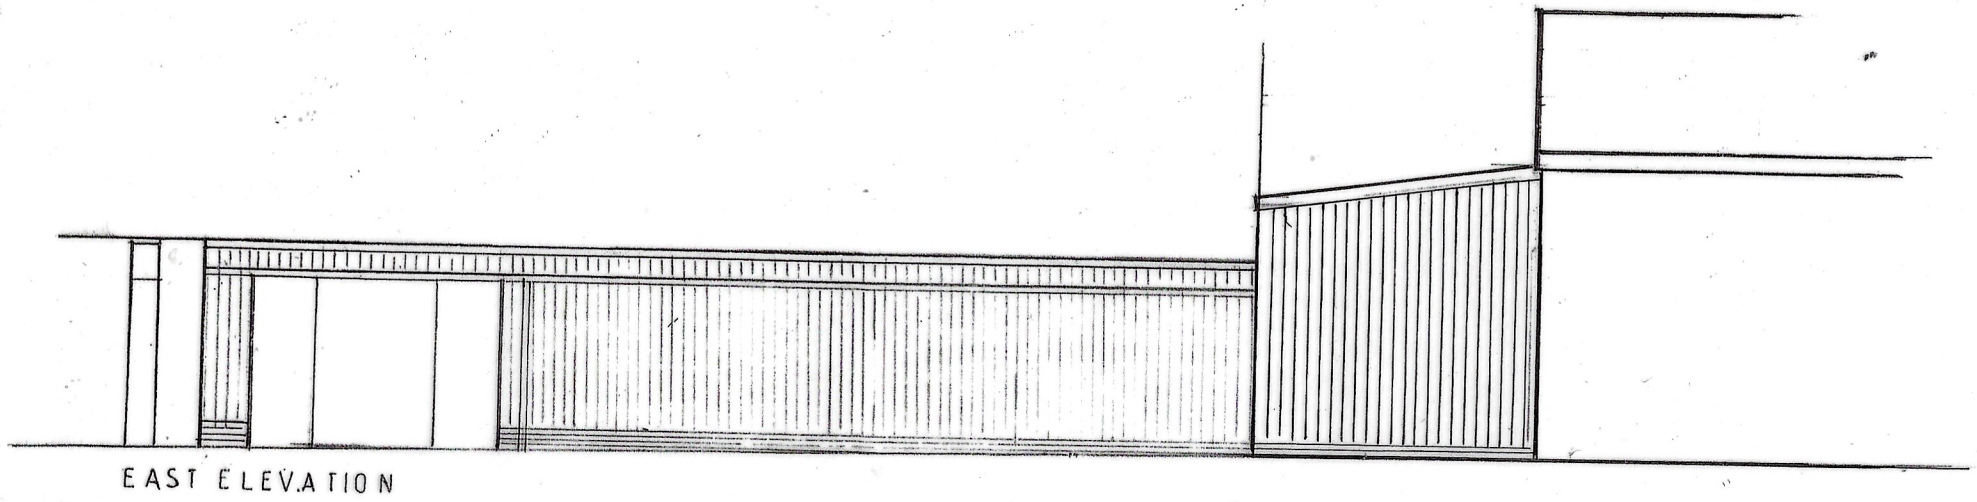



EAST ELEVATION

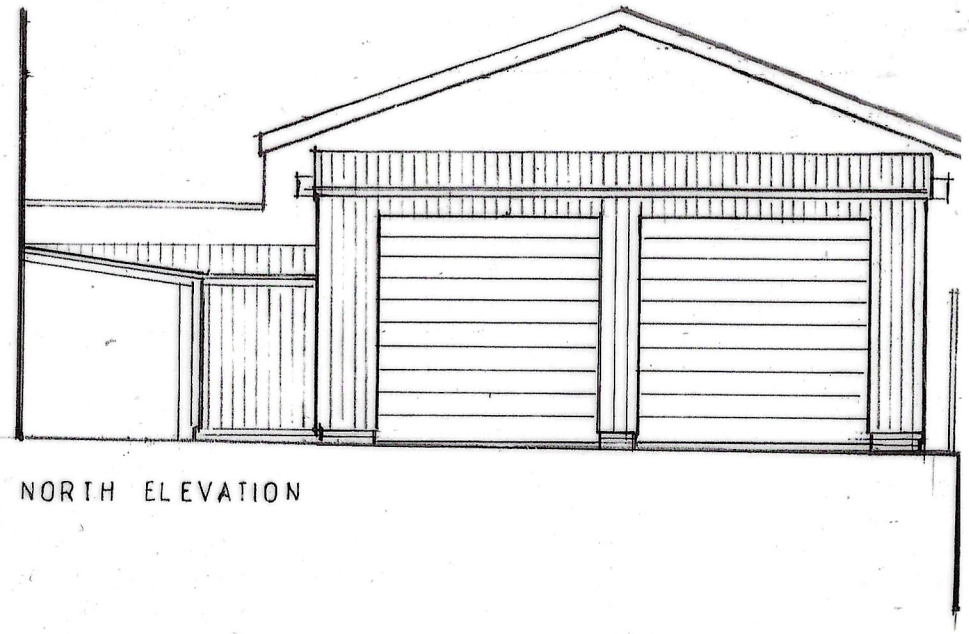

NORTH ELEVATION

**Materials**
**Roof and wall sheeting to be plastisol Leathergrain steel sheeting**

**Colours**
**Goose wing grey (BS10A05) to roof**
**Olive Green (RAL 6003) to walls**

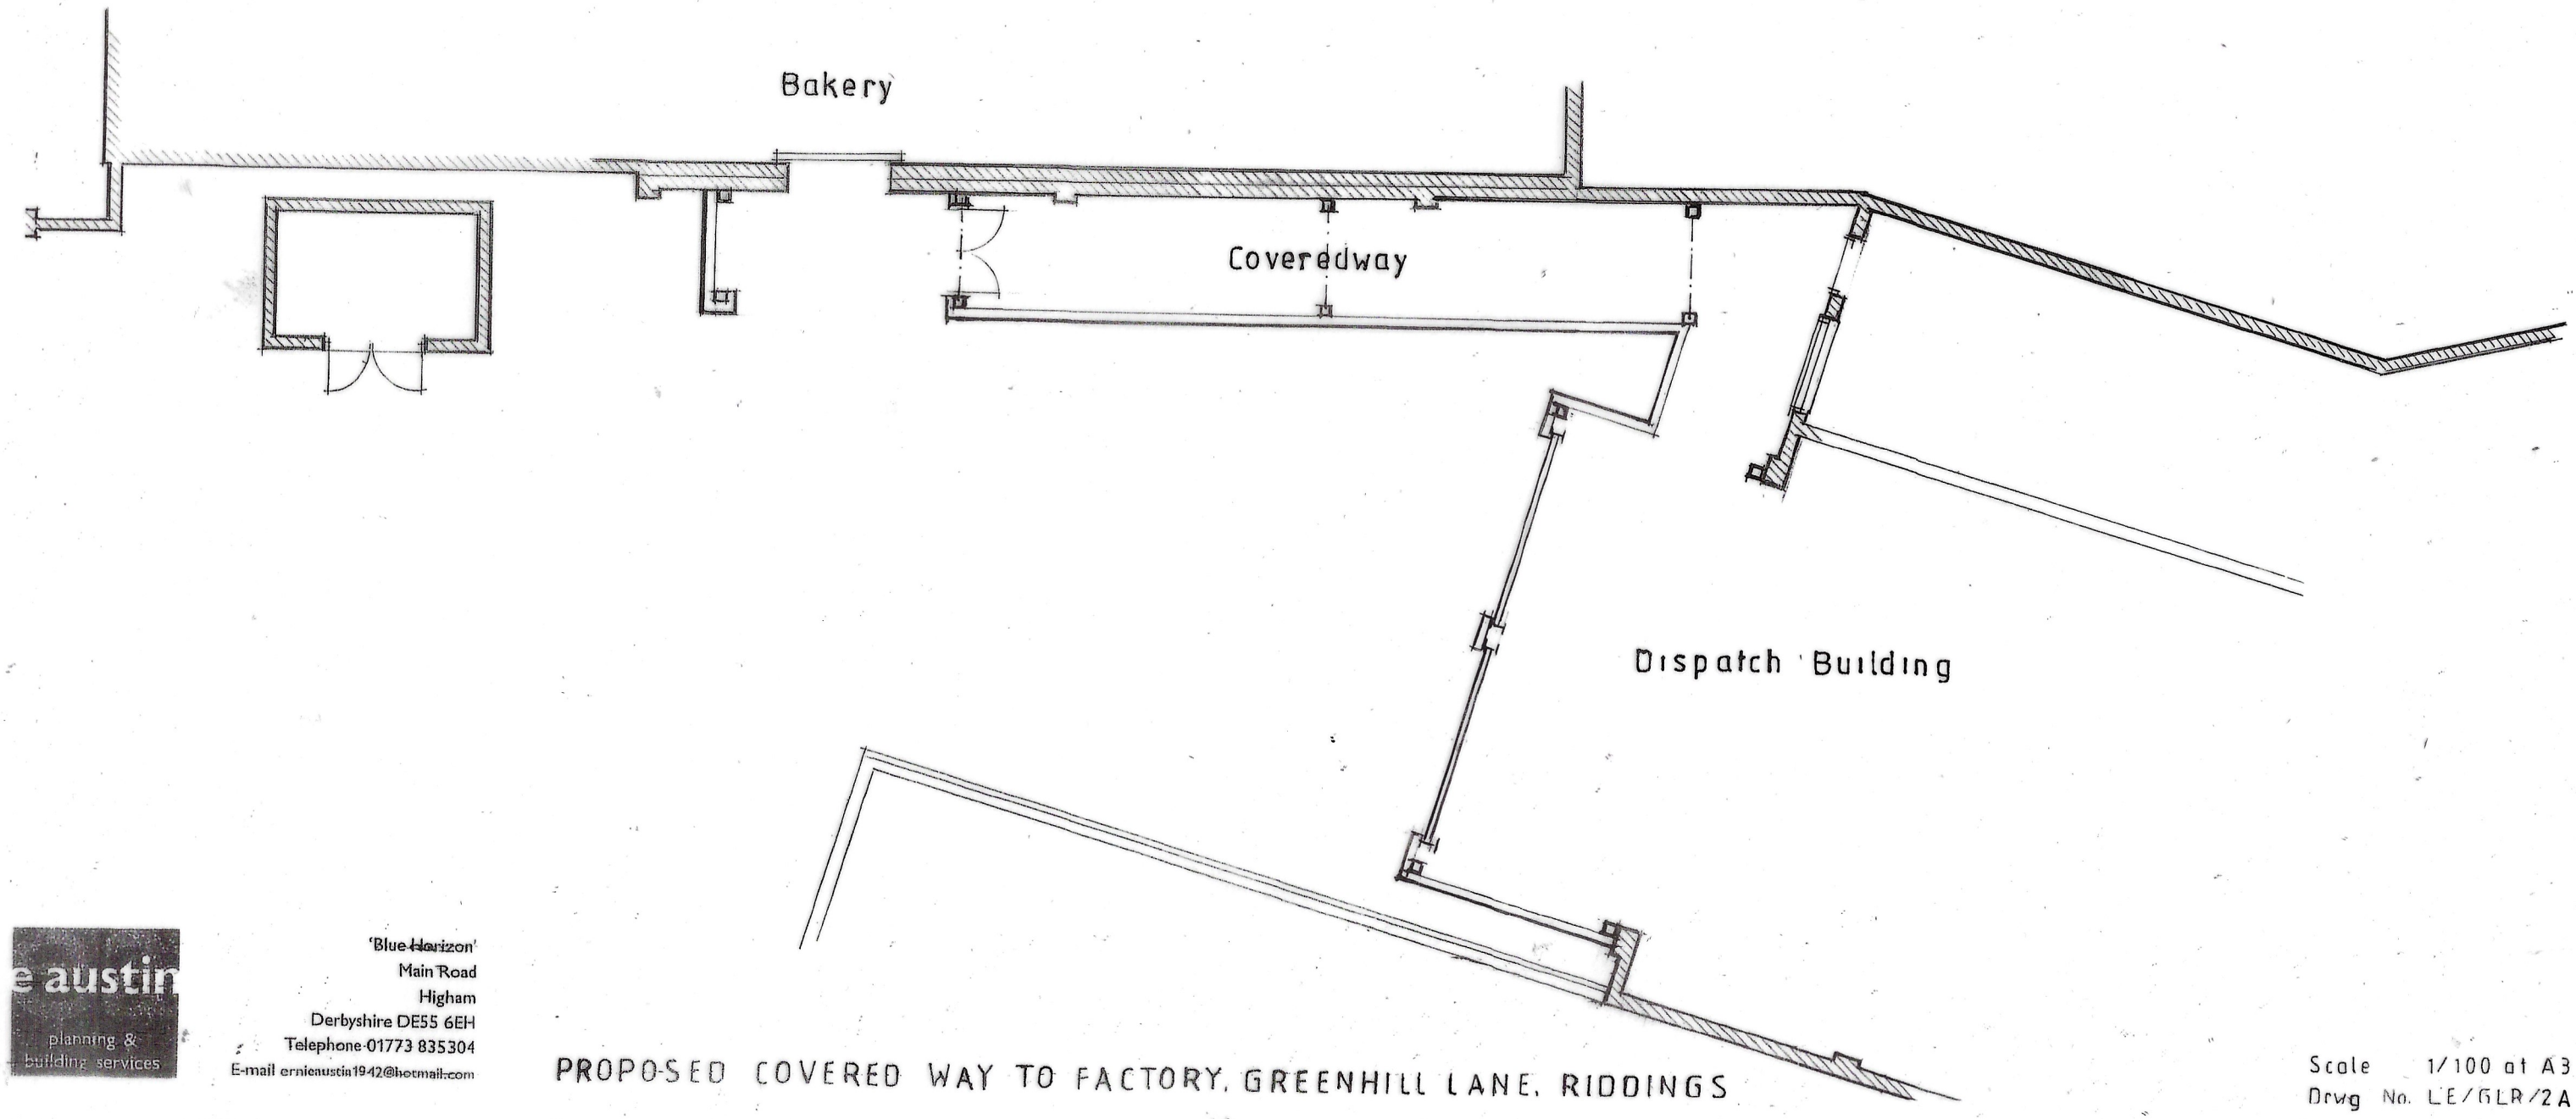


PLAN & ELEVATIONS AS PROPOSED

e austin
planning & building services
'Blue Horizon'
Main Road
Higham
Derbyshire DE55 6EH
Telephone 01773 835304
E-mail ernieaustin1942@hotmail.com

PROPOSED COVERED WAY TO FACTORY, GREENHILL LANE, RIDDINGS

Scale 1/100 at A3
Drwg No. LE/GLR/2A