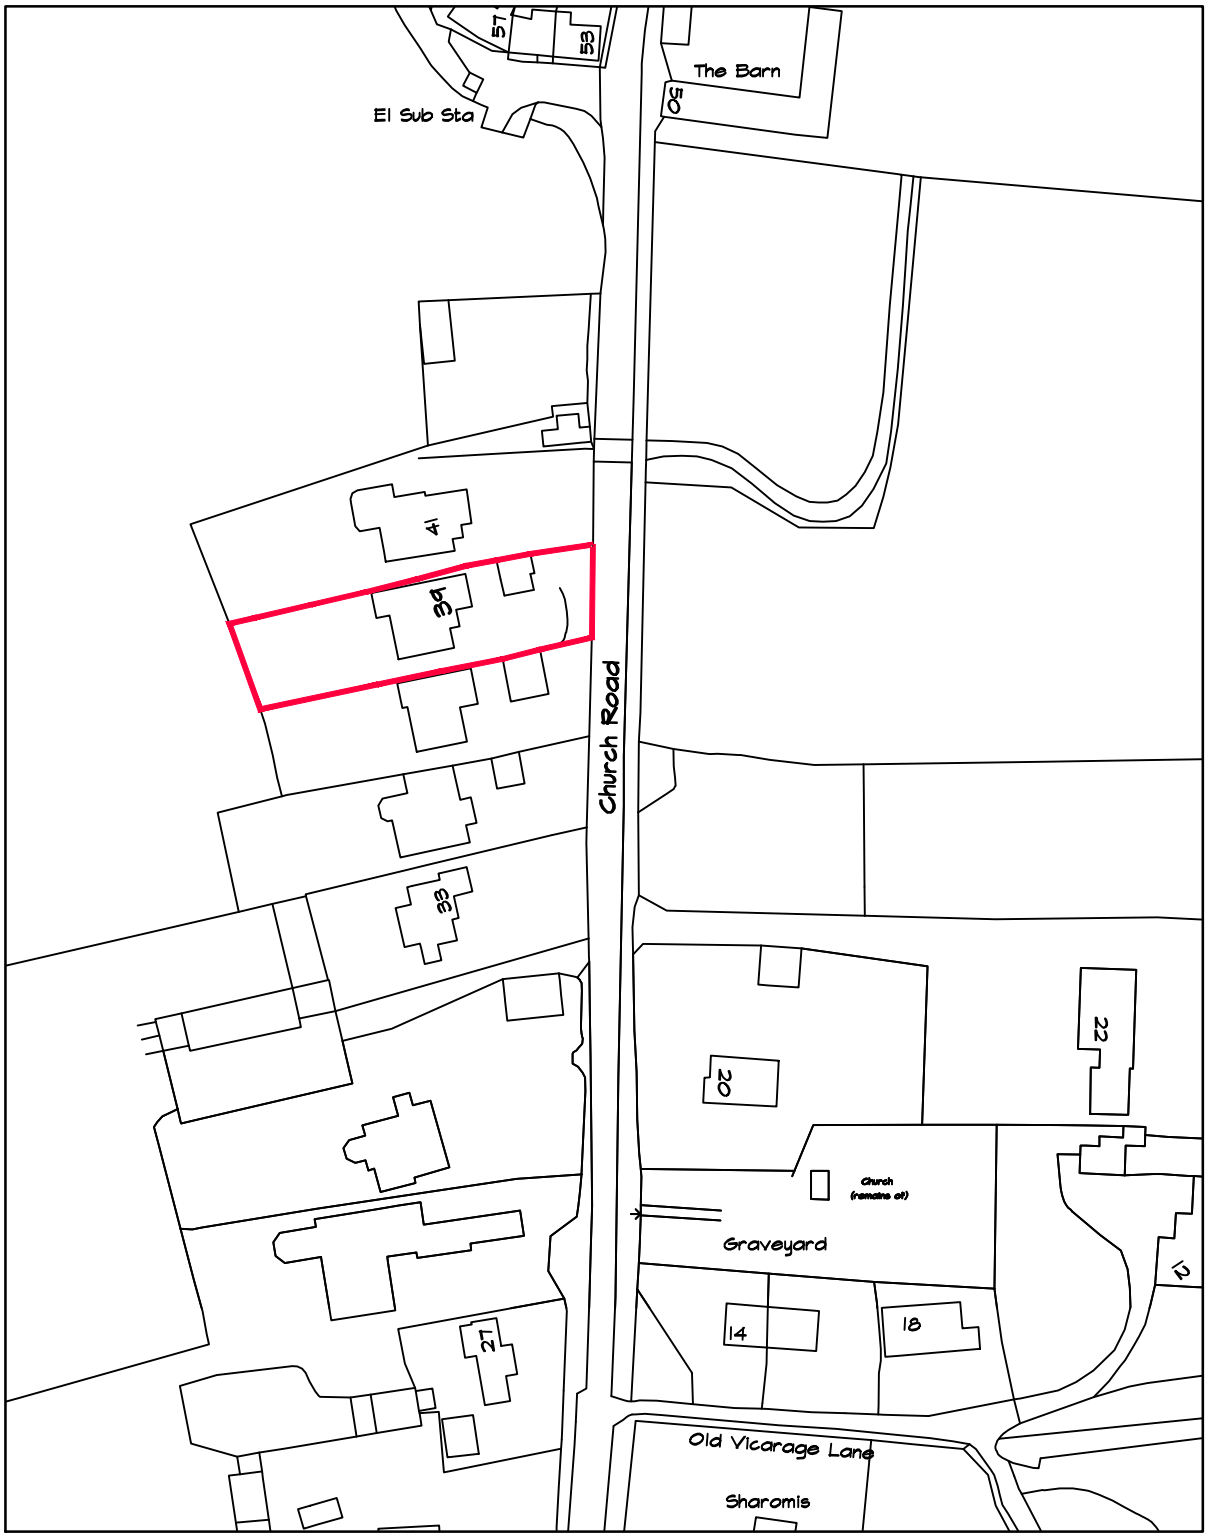


Site Location Plan

1:1250

Address 39, Church Road, Quarndon, Derby.	CREATION BUILDING DESIGN
Client Mr & Mrs M. Lazenby	7, Brackley Drive, Spondon, Derby DE21 7SA Mob. 07969 248579 E-mail kevinfitchett7@gmail.com Web www.creationbuildingdesign.co.uk
Date October '25	

Drawing Title	Scale	Drawing No
Site Location Plan	1:1250	22538SP-A