

NOTE: DO NOT SCALE FROM THIS DRAWING. ALL ERRORS AND OMISSIONS TO BE REPORTED TO WALKER DESIGN. ALL INFORMATION TO BE CHECKED ON SITE PRIOR TO WORKS COMMENCING AND READ IN CONJUNCTION WITH ALL RELEVANT CONSULTANTS AND HEALTH AND SAFETY DRAWINGS AND INFORMATION

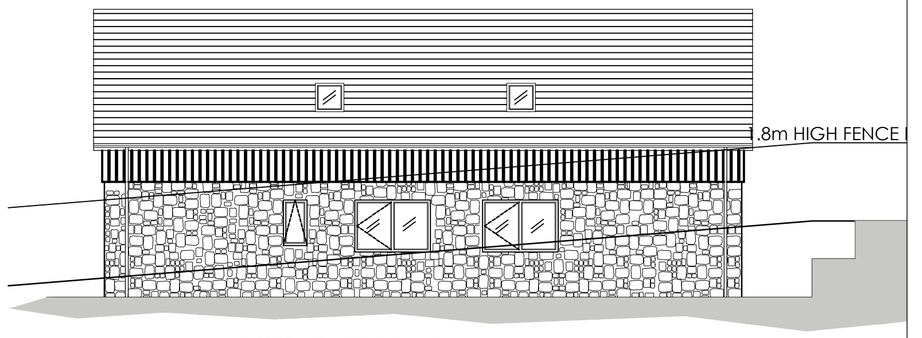



PROPOSED EAST ELEVATION

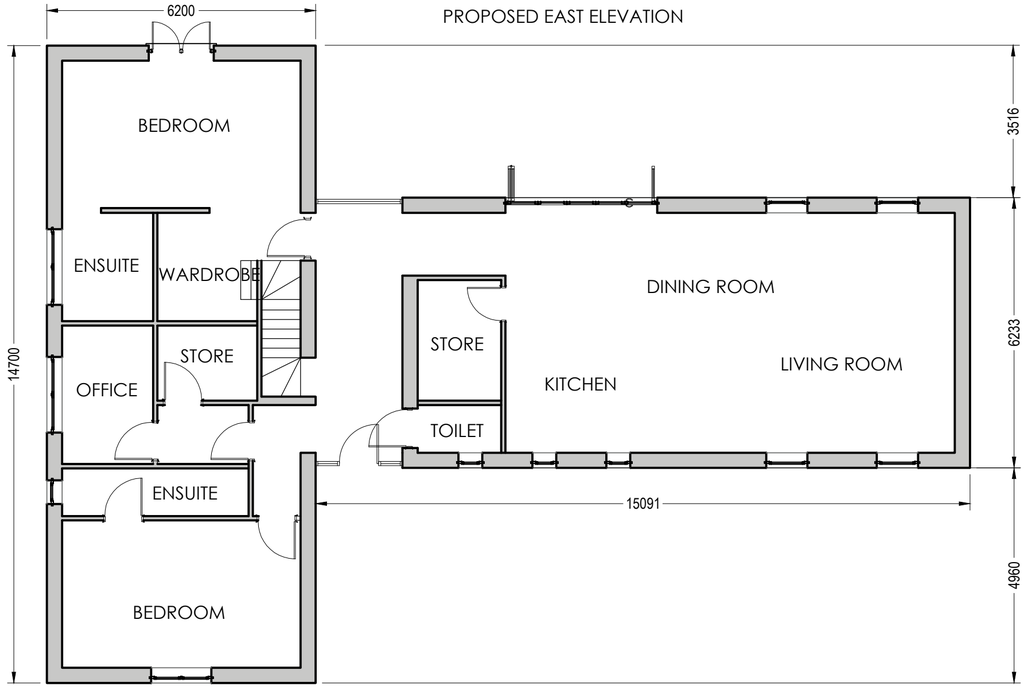


PROPOSED LEFT ELEVATION



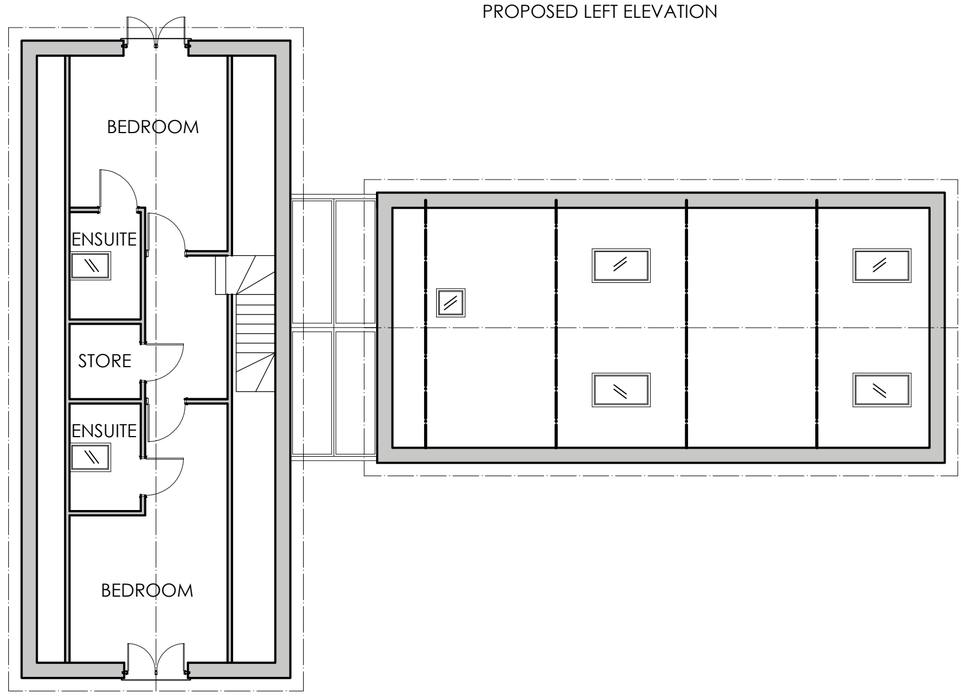

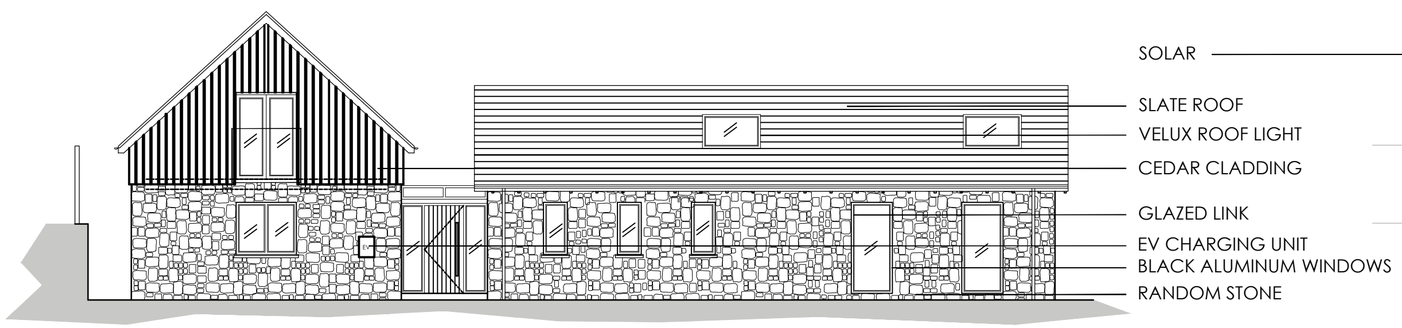

PROPOSED WEST ELEVATION

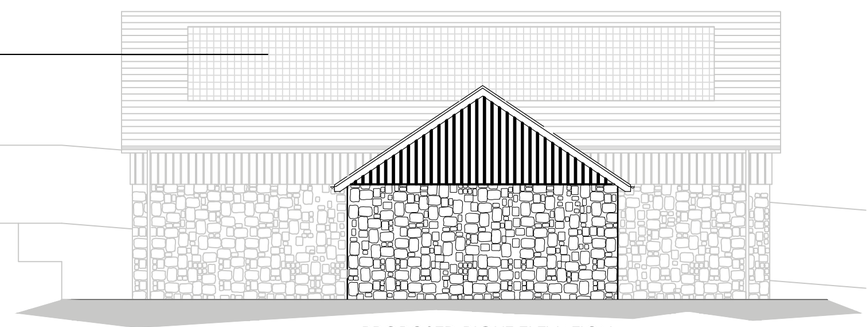

PROPOSED RIGHT ELEVATION

Jack Loggin Ltd **Client**	Highfield Farm, Moorside Lane, Holbrook Belpher **Project**	Proposed Plans & Elevations **Title**	2576.P.102.E **Drawing No.**	1:100 **Scale@A2**	SW **Drawn**

WALKER DESIGN
Office G22, Bolton Arena,
Arena Approach,Horwich, Bolton, BL6 6LB
Tel: 01204357822
Email: info@walker-design.net