
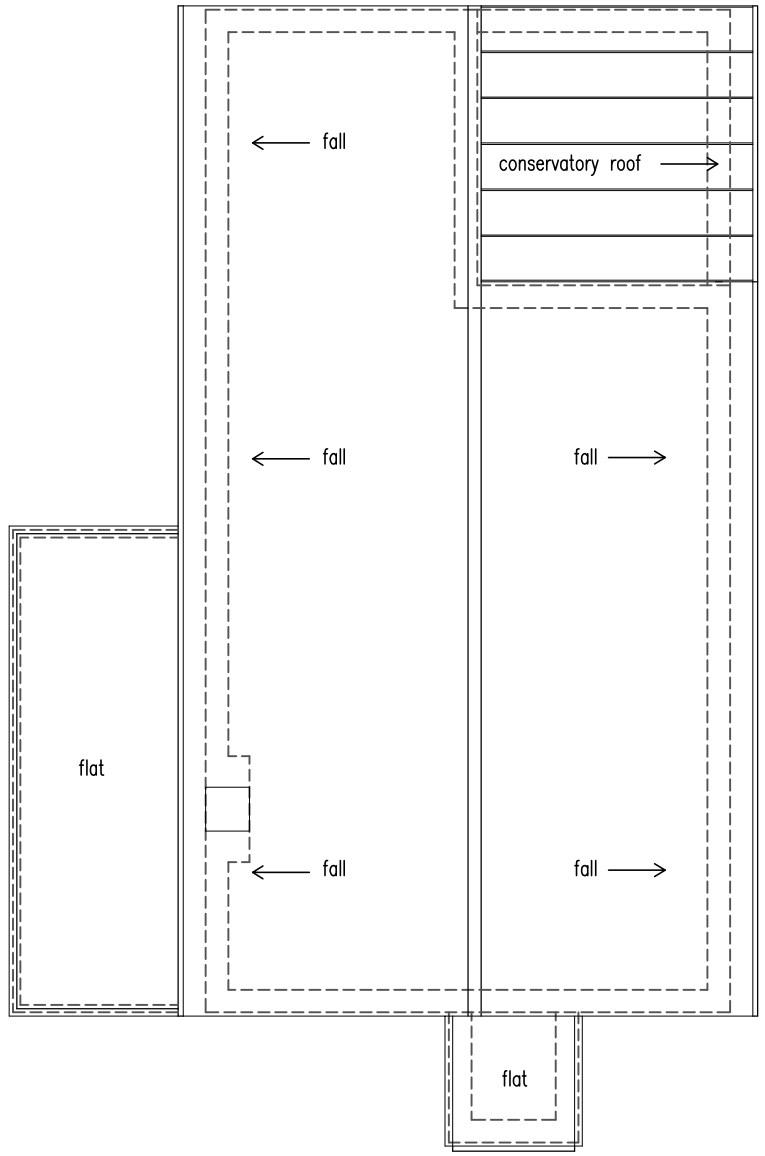


EXISTING ROOF PLAN

scale 1:50

0 5m

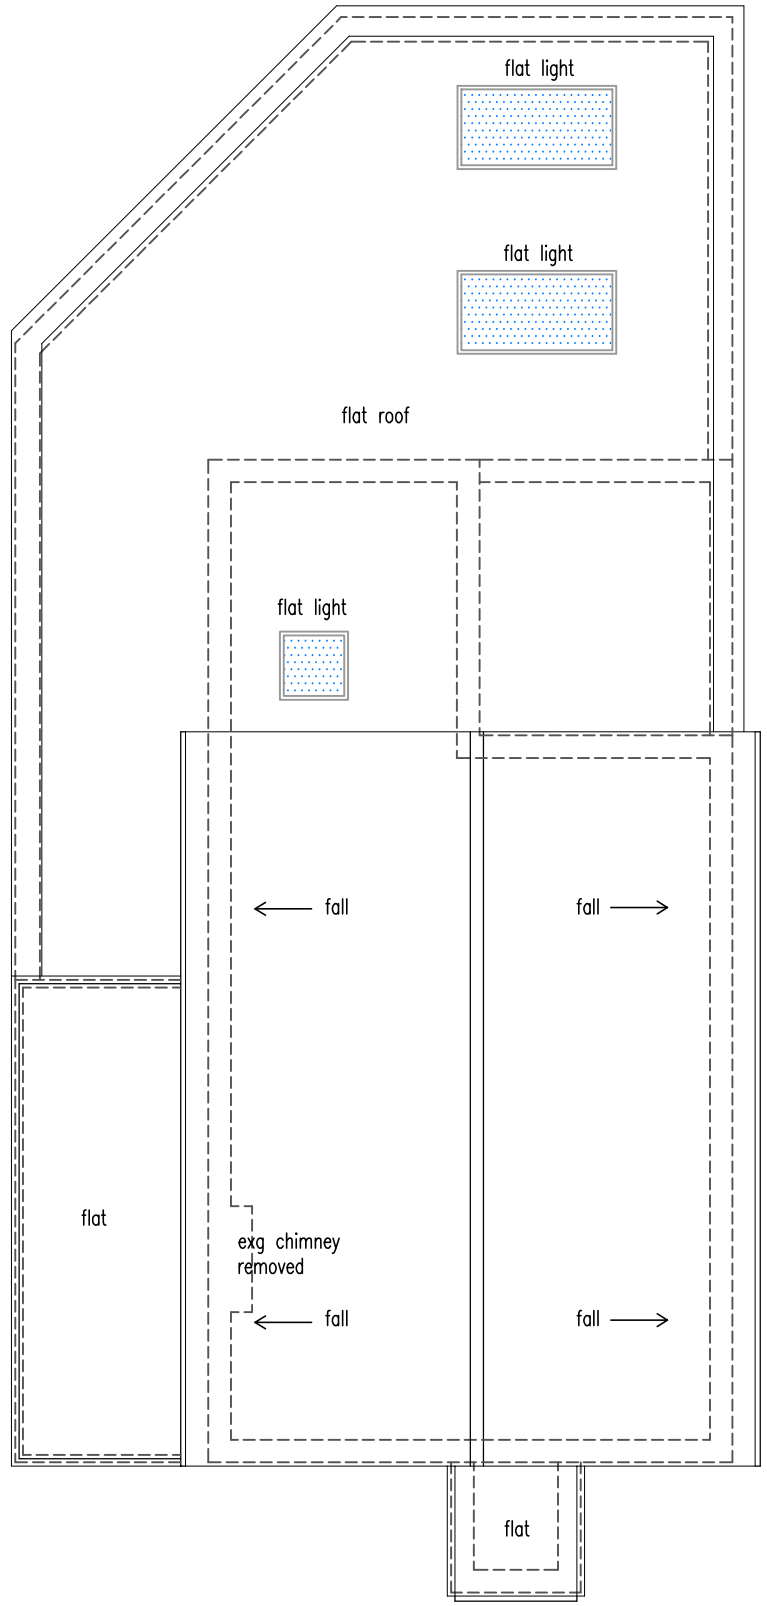

PROPOSED ROOF PLAN

Ward Architecture Limited
Re-plan, Re-design, Re-generate

PRELIMINARY LAYOUT

All setting out dimensions to be site confirmed prior to works commencing and any discrepancies confirmed to architect. This drawing is to be read in conjunction with all other architectural and structural engineers drawings.
Any queries please email info@wardarchitectureltd.co.uk

5 CHERRY TREE AVENUE
LEABROOKS
for MRS L PROCTOR

EXISTING AND PROPOSED ROOF PLAN 1:100@A3

Date: 29/10/25

Job Number: **WAL-25-44-06**