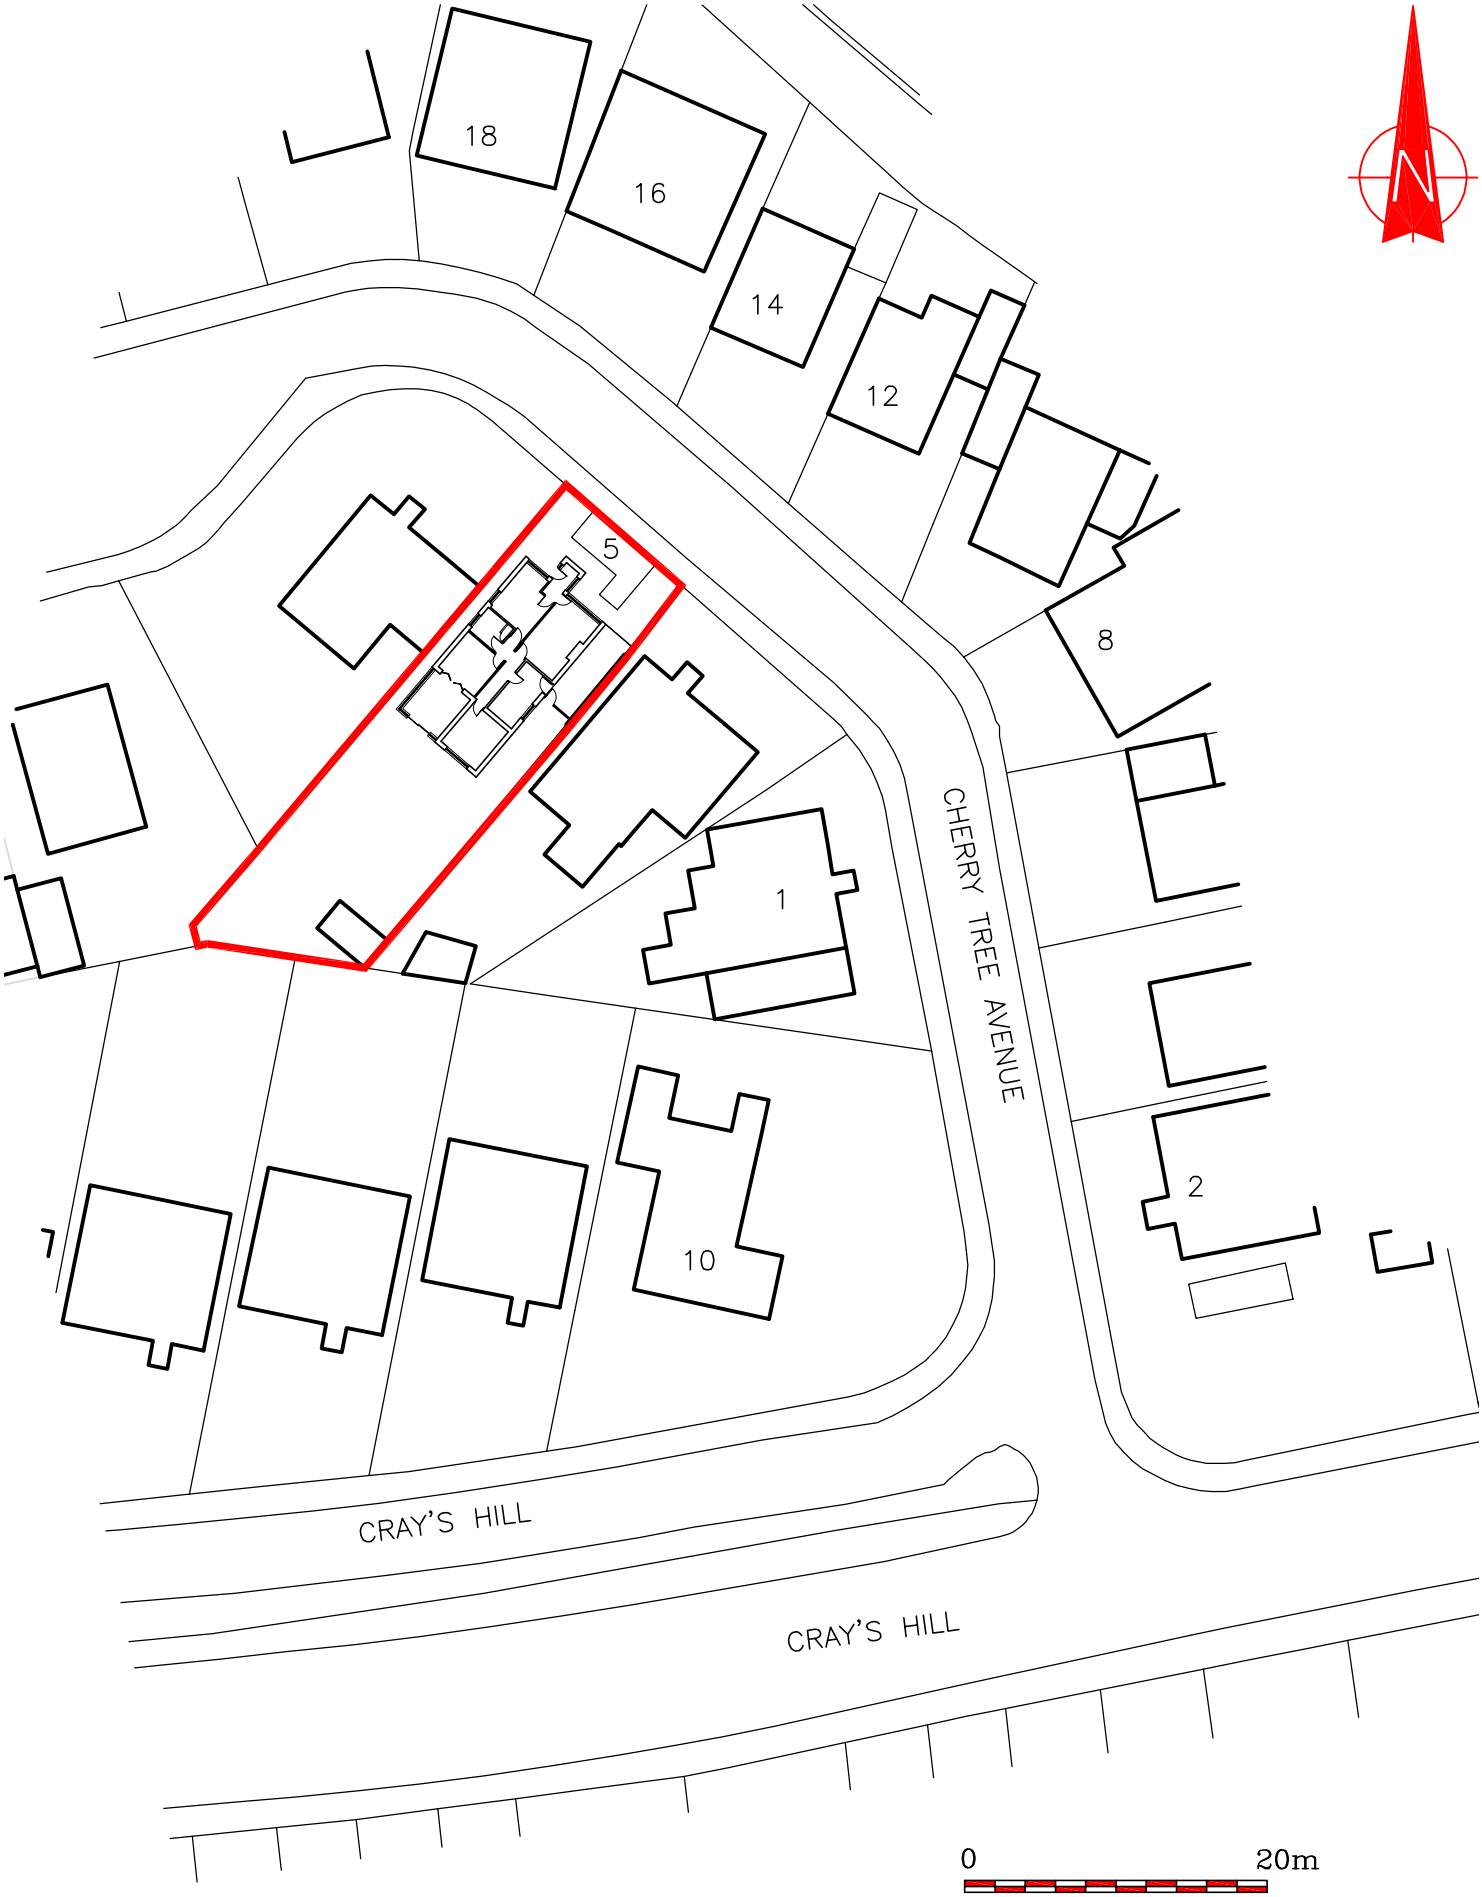

©Crown Copyright and database rights 2025 OS 0100031673

Ward Architecture Limited
Re-plan, Re-design, Re-generate

PRELIMINARY LAYOUT

All setting out dimensions to be site confirmed prior to works commencing and any discrepancies confirmed to architect. This drawing is to be read in conjunction with all other architectural and structural engineers drawings. Any queries please email info@wardarchitectureltd.co.uk

5 CHERRY TREE DRIVE
LEABROOKS
for MRS L PROCTOR

EXISTING SITE PLAN 1:500@A4

Date: 29/10/25

Job Number: **WAL-25-44-07**