Copyright of this drawing is vested in Lang Architects and must not be copied without consent.

The drawings and Images are prepared for planning purposes only.

No dimensions or levels are to be taken from drawings and are to be confirmed on site.



Site 1_500

1 : 500

0 5 10 20 30 40 50

GRAPHIC SCALE 1:500

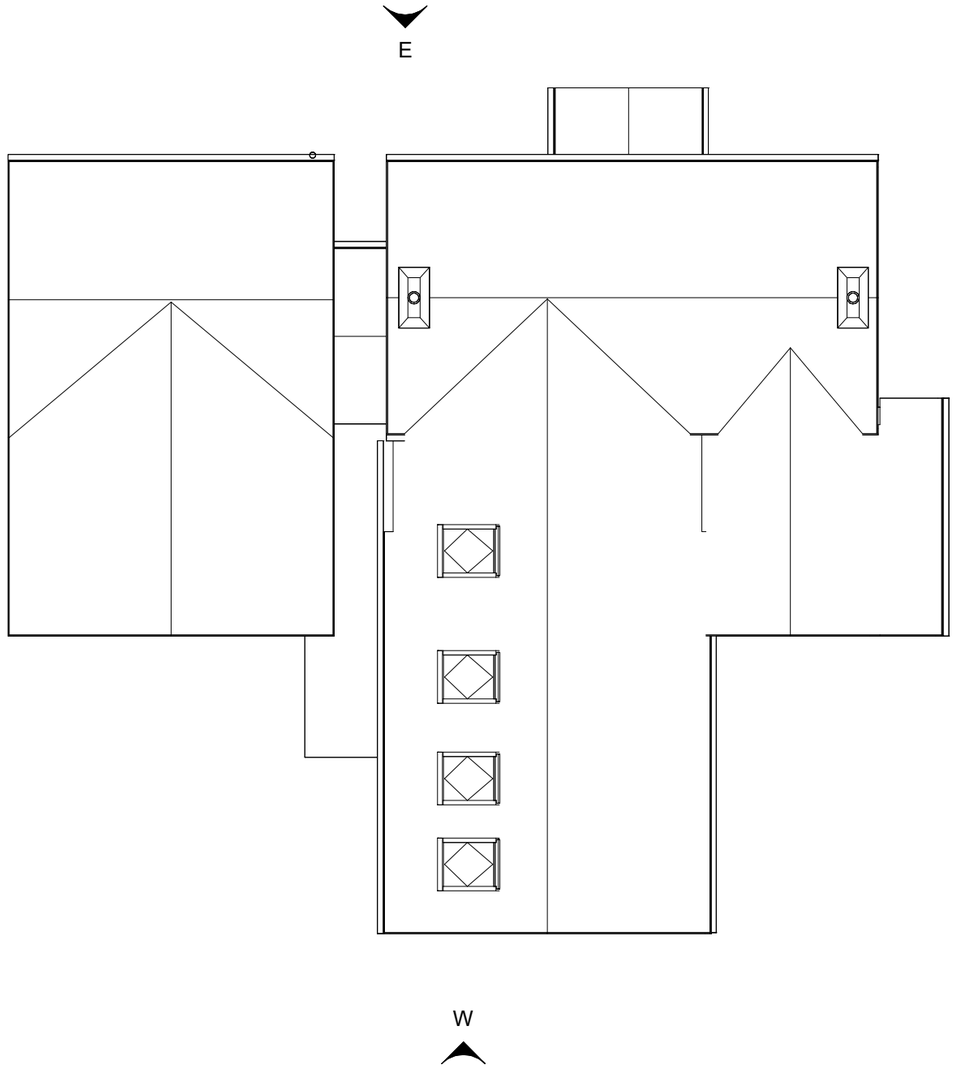

Roof

1 : 100

No.	Description	Date
A	Planning Application	101025
B	Planning Application	231025
C	Planning Revision	061125

LANG ARCHITECTS
info@langarchitects.co.uk

PROJECT
Bluebell Cottage, Smalley

SHEET
Block and Roof Plans

CLIENT
James and Josie Daykin

Date	Project number	Scale (@ A3)
220425	164	As indicated

Drawn by	DRAWING NUMBER	REV
CL	LA-GS-0001	C

Checked by
CL

06/11/2025 12:12:06