
No.	Description	Date

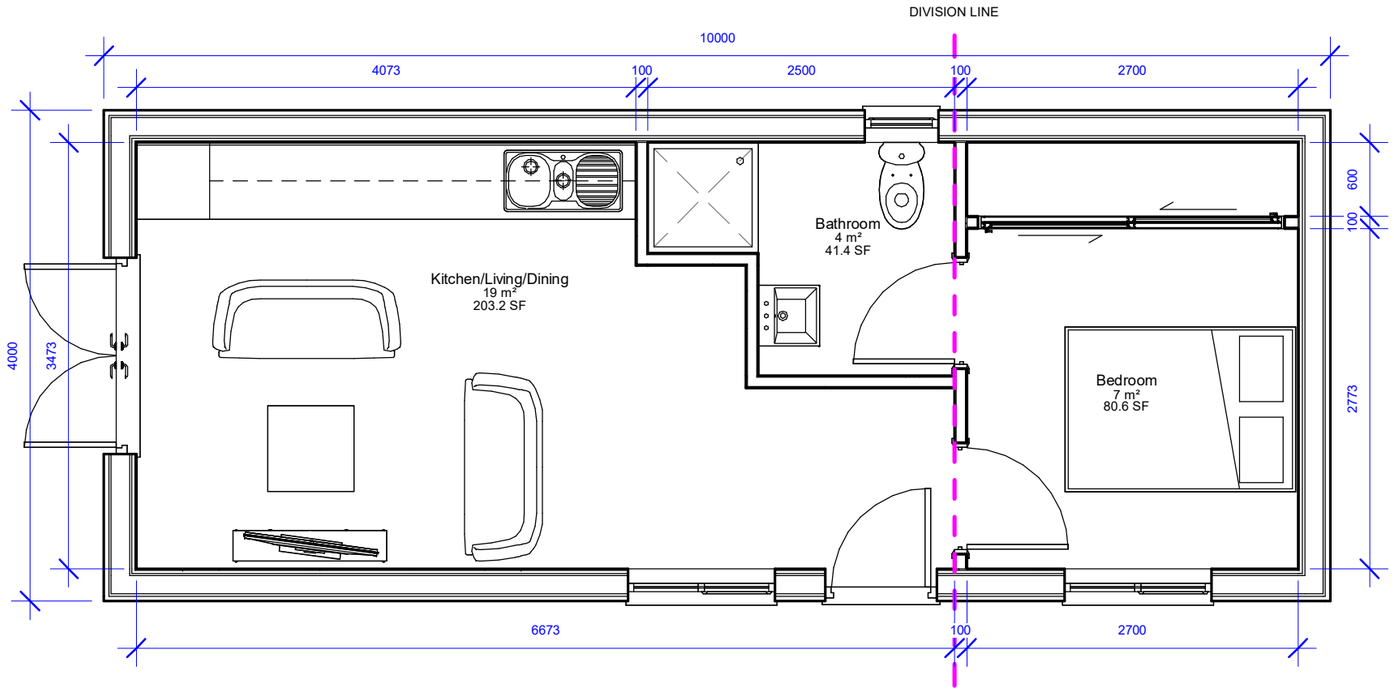

1 FFL - 150mm

1 : 50

0 1 2 3 4 5

GRAPHIC SCALE: 1:50

Note :
- All information contained within this drawing remains the copyright of ASM Architecture and must not be copied without written consent from the owner.

ASM Architecture

1 Sunningdale Grove, Heighington, Lincoln, Lincolnshire, LN4 1SP

T: (01522) 538026 M: 07804 895682

E: alex@asmarchitecture.co.uk W: www.asmarchitecture.co.uk

Family Annexe - 55 Kilburn Lane, Belper, DE56 0SF

Proposed Floorplan

Drawing

STATUS			
PLANNING			
Scale (@ A3)	Date	Drawn By	Chkd By
1 : 50	29/09/25	JH	ASM
1001 DRAWING NUMBER			REV