

| No. | Description | Date |
|---|---|---|
| | | |
| | | |
| | | |
| | | |
| | | |
| | | |
| | | |

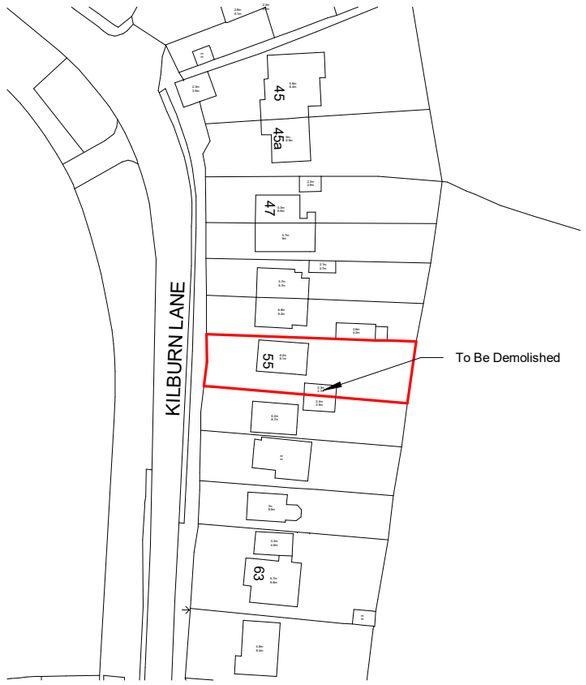


1 Site

1 : 1250

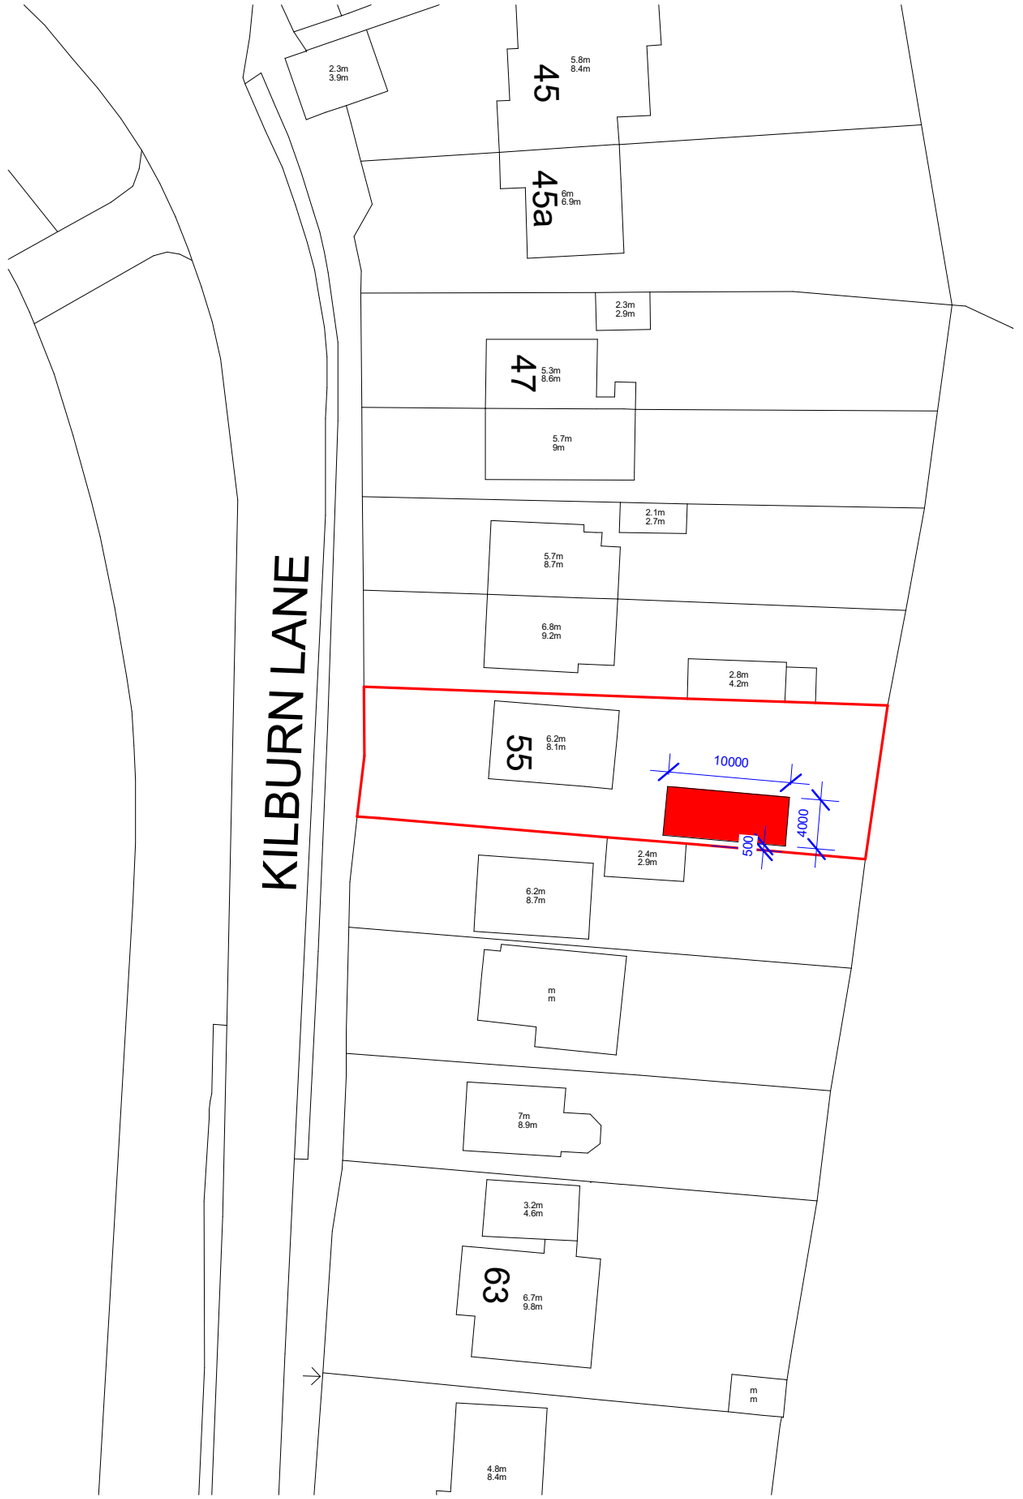


2 Block Plan

1 : 500

N

0 5 10 20 30 40 50

GRAPHIC SCALE 1:500

0 50 100 1250

GRAPHIC SCALE 1:1250

Note :
- All information contained within this drawing remains the copyright of ASM Architecture and must not be copied without written consent from the owner.


**ASM Architecture**

1 Sunningdale Grove, Heighington, Lincoln, Lincolnshire, LN4 1SP

T: (01522) 538026 M: 07804 895682

E: alex@asmarchitecture.co.uk W: www.asmarchitecture.co.uk


Family Annexe - 55 Kilburn Lane, Belper, DE56 0SF

Site and Block Plans

Drawing

| STATUS | | | |
|---|---|---|---|
| PLANNING | | | |
| Scale (@ A3) | Date | Drawn By | Chkd By |
| As indicated | 29/09/25 | JH | ASM |
| 1004 | | | |
| DRAWING NUMBER | | | REV |