COPYRIGHT IS RESERVED. THIS DRAWING IS ISSUED ON THE CONDITION THAT IT IS NOT COPIED, REPRODUCED OR DISCLOSED, EITHER WHOLLY OR IN PART WITHOUT WRITTEN PERMISSION FROM THE AUTHOR.

THIS IS A **PLANNING** STATUS DRAWING AND SHOULD NOT BE USED FOR ANY OTHER PURPOSES.

DRAWING VERSION

REVISION	DATE	DESCRIPTION	DRAWN	CHECKED
001	02/10/25	Initial drawing issue.	SP	GP
002	10/11/25	Tree root protection measures added.	SP	GP

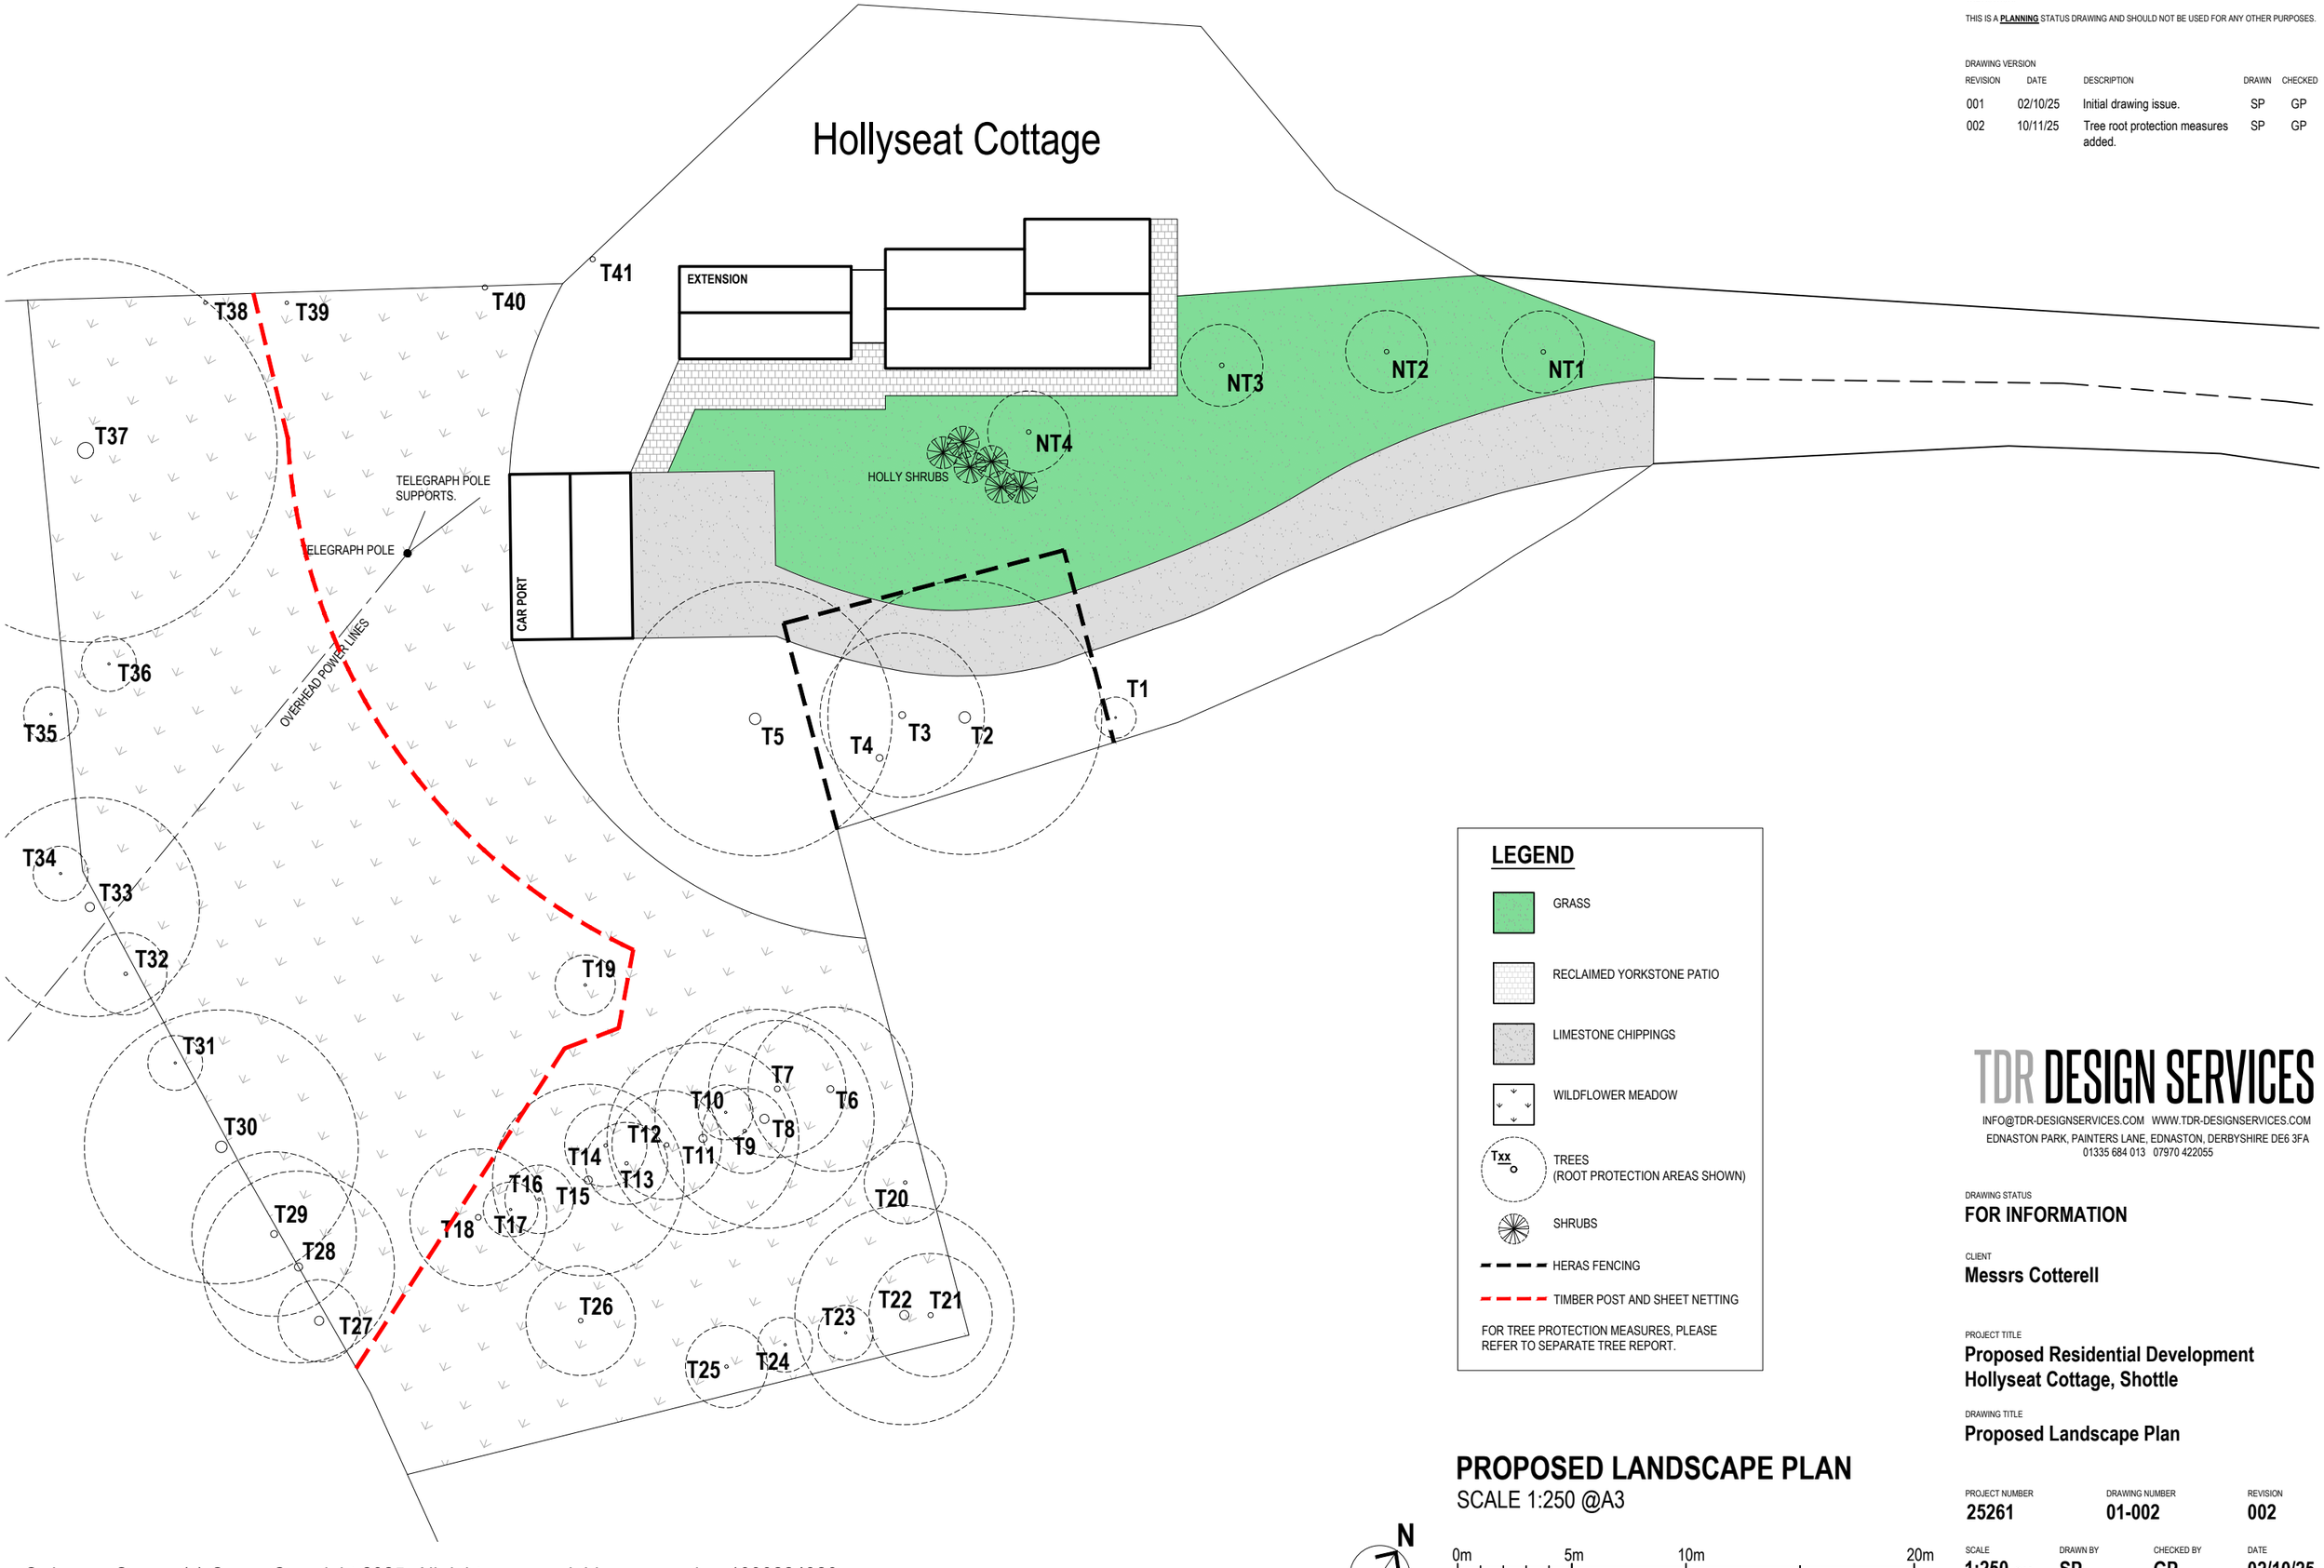

Ordnance Survey (c) Crown Copyright 2025. All rights reserved. Licence number 1000224320

LEGEND

- GRASS
- RECLAIMED YORKSTONE PATIO
- LIMESTONE CHIPPINGS
- WILDFLOWER MEADOW
- Txx TREES (ROOT PROTECTION AREAS SHOWN)
- SHRUBS
- HERAS FENCING
- TIMBER POST AND SHEET NETTING

FOR TREE PROTECTION MEASURES, PLEASE REFER TO SEPARATE TREE REPORT.

PROPOSED LANDSCAPE PLAN

SCALE 1:250 @A3

N

0m 5m 10m 20m

SCALE 1:250

TDR DESIGN SERVICES
INFO@TDR-DESIGNSERVICES.COM WWW.TDR-DESIGNSERVICES.COM
EDNASTON PARK, PAINTERS LANE, EDNASTON, DERBYSHIRE DE6 3FA
01335 684 013 07970 422055

DRAWING STATUS
FOR INFORMATION

CLIENT
Messrs Cotterell

PROJECT TITLE
Proposed Residential Development Hollyseat Cottage, Shottle

DRAWING TITLE
Proposed Landscape Plan

PROJECT NUMBER	DRAWING NUMBER	REVISION
25261	01-002	002

SCALE	DRAWN BY	CHECKED BY	DATE
1:250 @A3	SP	GP	02/10/25

COPYRIGHT © 2025. ALL RIGHTS RESERVED.