
MapServe®

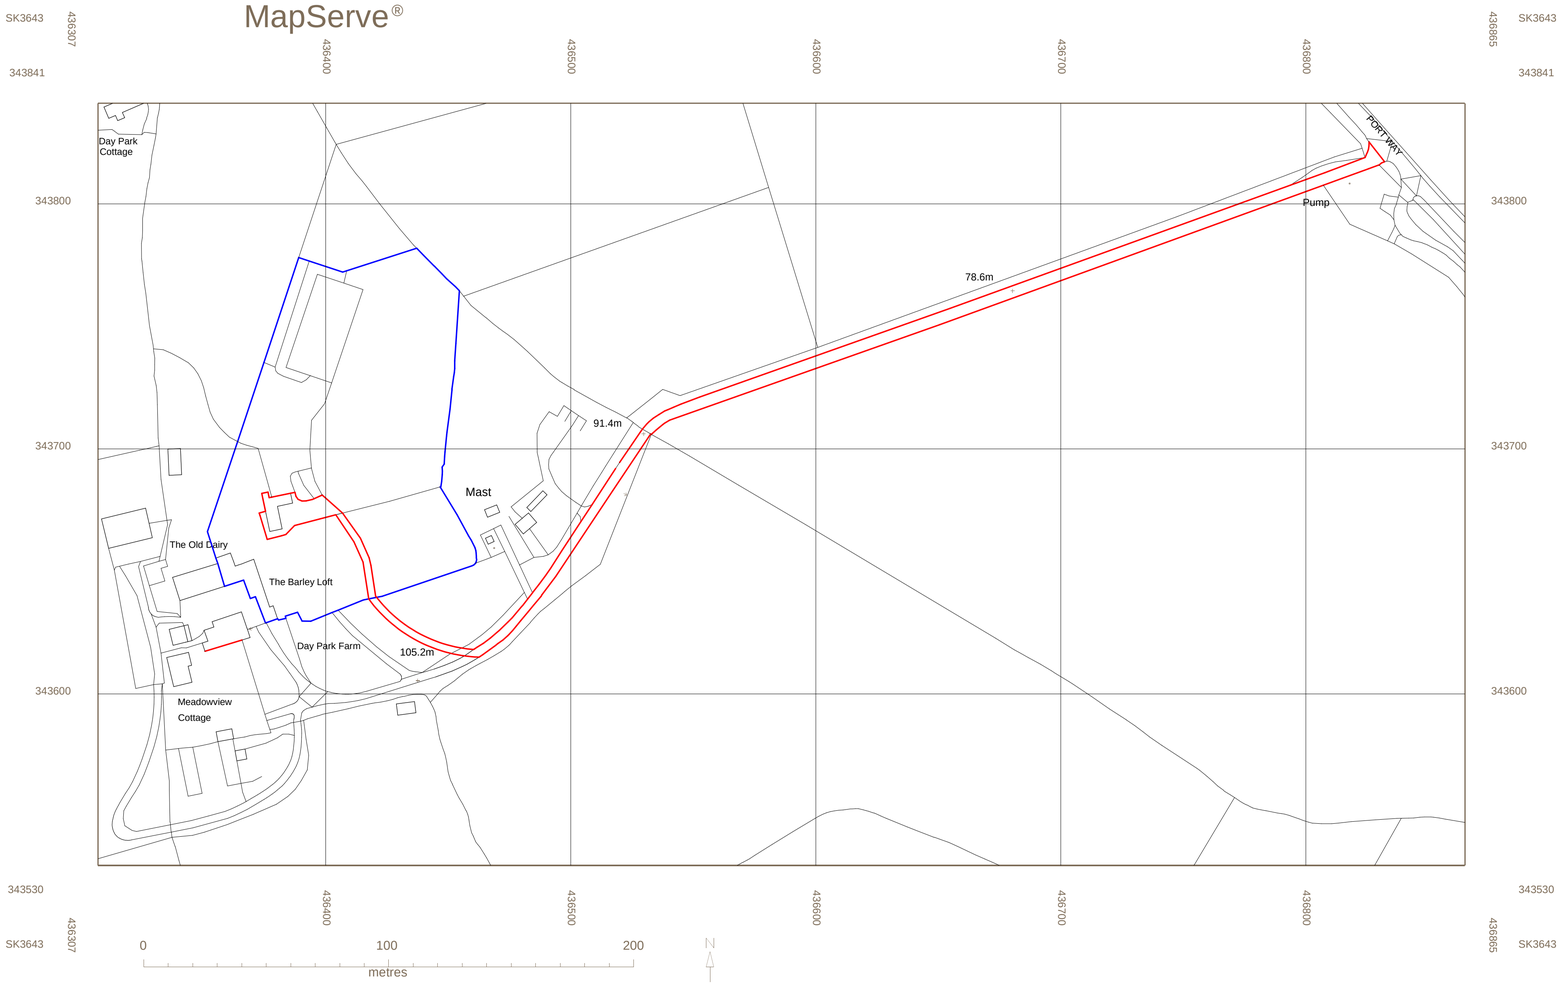


© Crown copyright 2025 Ordnance Survey 100053143

Ordnance Survey®
OS Sitemap®

Reproduced from Ordnance Survey Sitemap
Data by permission of Ordnance Survey ®
on behalf of the Controller of Her Majesty's
Stationery Office.
© Crown Copyright 2025
All rights reserved.
Reference Number 100053143
Supplied by Mapserve



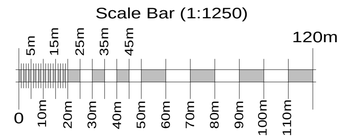

Site :
Stable Block at The Barley Loft,
Day Park Farm, Portway, Coxbench

Project :
.

Drawing :
Location Plan

Scale :
1:1250 (A1)

Drawing No :
25/TBL/LPa

mbdp architecture ltd
39 Recreation Street, Long Eaton
Nottingham NG10 2DW

Tel : 0115 9726002

email : info@mbdp.co.uk
website : www.mbdp.co.uk

Do not scale dimensions from this drawing.
All dimensions in millimetres unless otherwise stated.
Check all dimensions on site prior to ordering of materials or commencement of works.

This drawing is Copyright MBDP Architectue Ltd, and may not be altered or copied, either manually or electronically, without the express written permission of the Copyright owner.