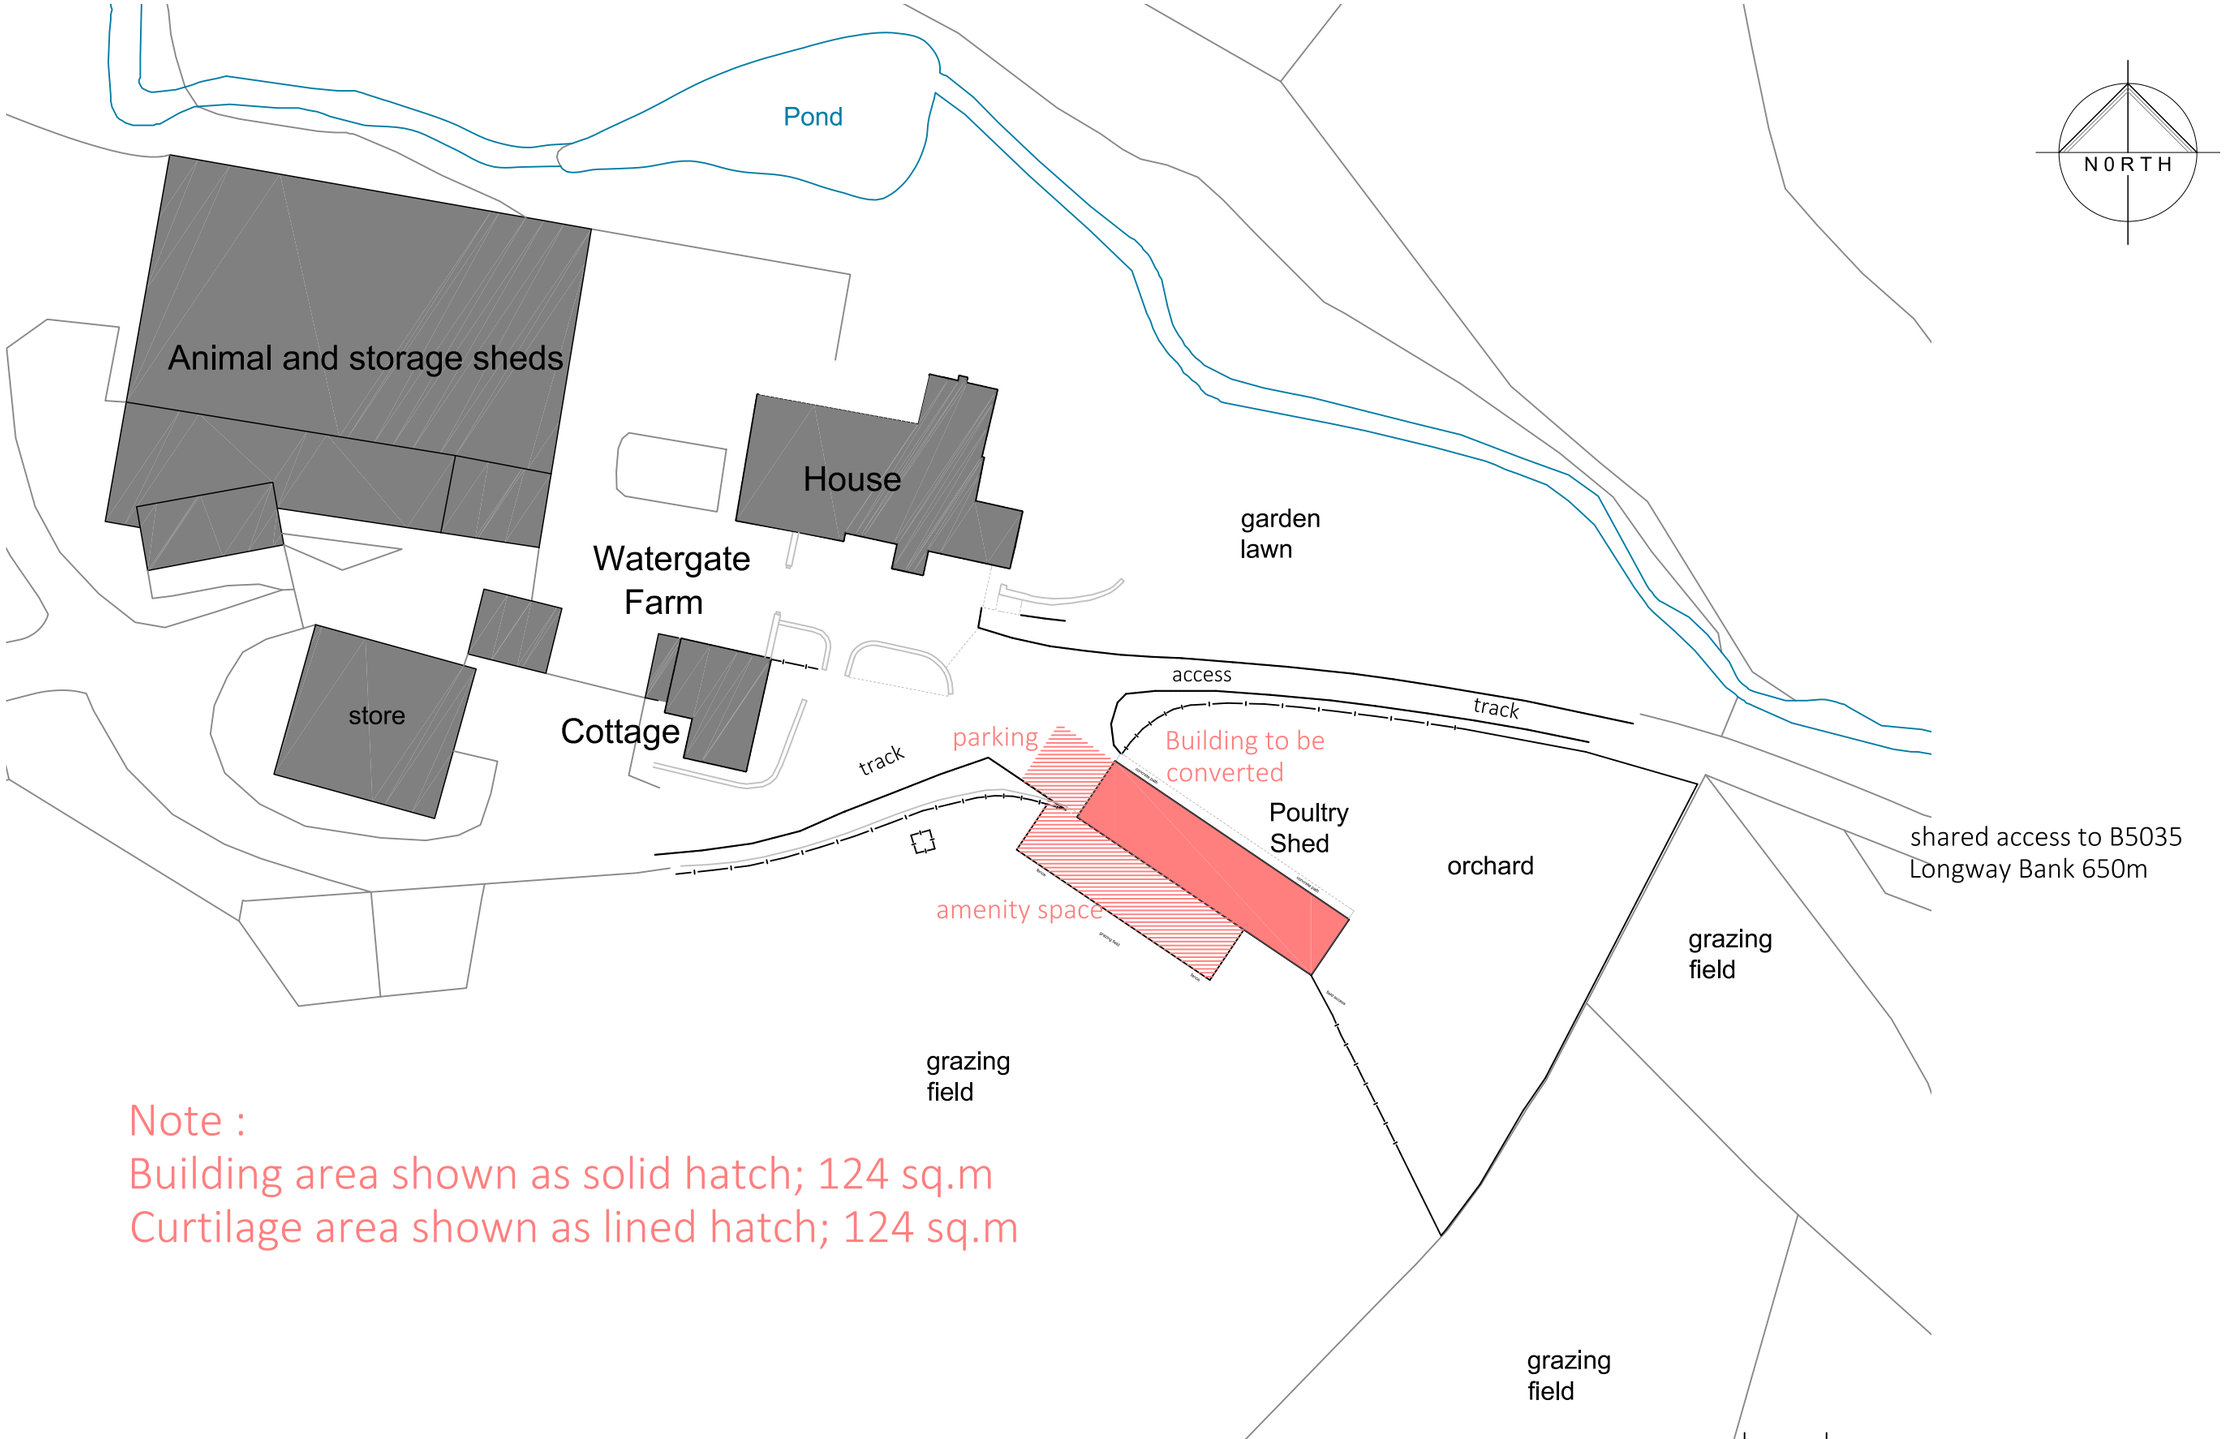

Note :
Building area shown as solid hatch; 124 sq.m
Curtilage area shown as lined hatch; 124 sq.m

0 10 20 30 40 50 Metres

REV.	DATE	DESCRIPTION
D	11/11/25	Curtilage area amended
C	11/11/25	Curtilage area indicated
B	16/10/25	PLANNING APPLICATION

Client: J & J Craig
Watergate Farm, Whatstandwell, DE4 5HU

Project: Conversion of former agricultural shed to holiday let accommodation

Drg Title: BLOCK PLAN

Drg Ref: 02_BLOCK PLAN Rev. D

File. No. OnS789_320-05.dwg

Scale: 1:500 Date:

STATUS: Plan App Drawn By: RB Checked By: -

OAKENSTONE
DESIGN PLANNING BUILD
3F Cromford Creative, Cromford Mills, Mill Lane
Matlock, DERBYSHIRE, DE4 3RQ
TEL: +44 (0)1629 343006
www.OakenStone.co.uk E-mail : info@OakenStone.co.uk

Plot date: 11/11/2025 CAD File name: