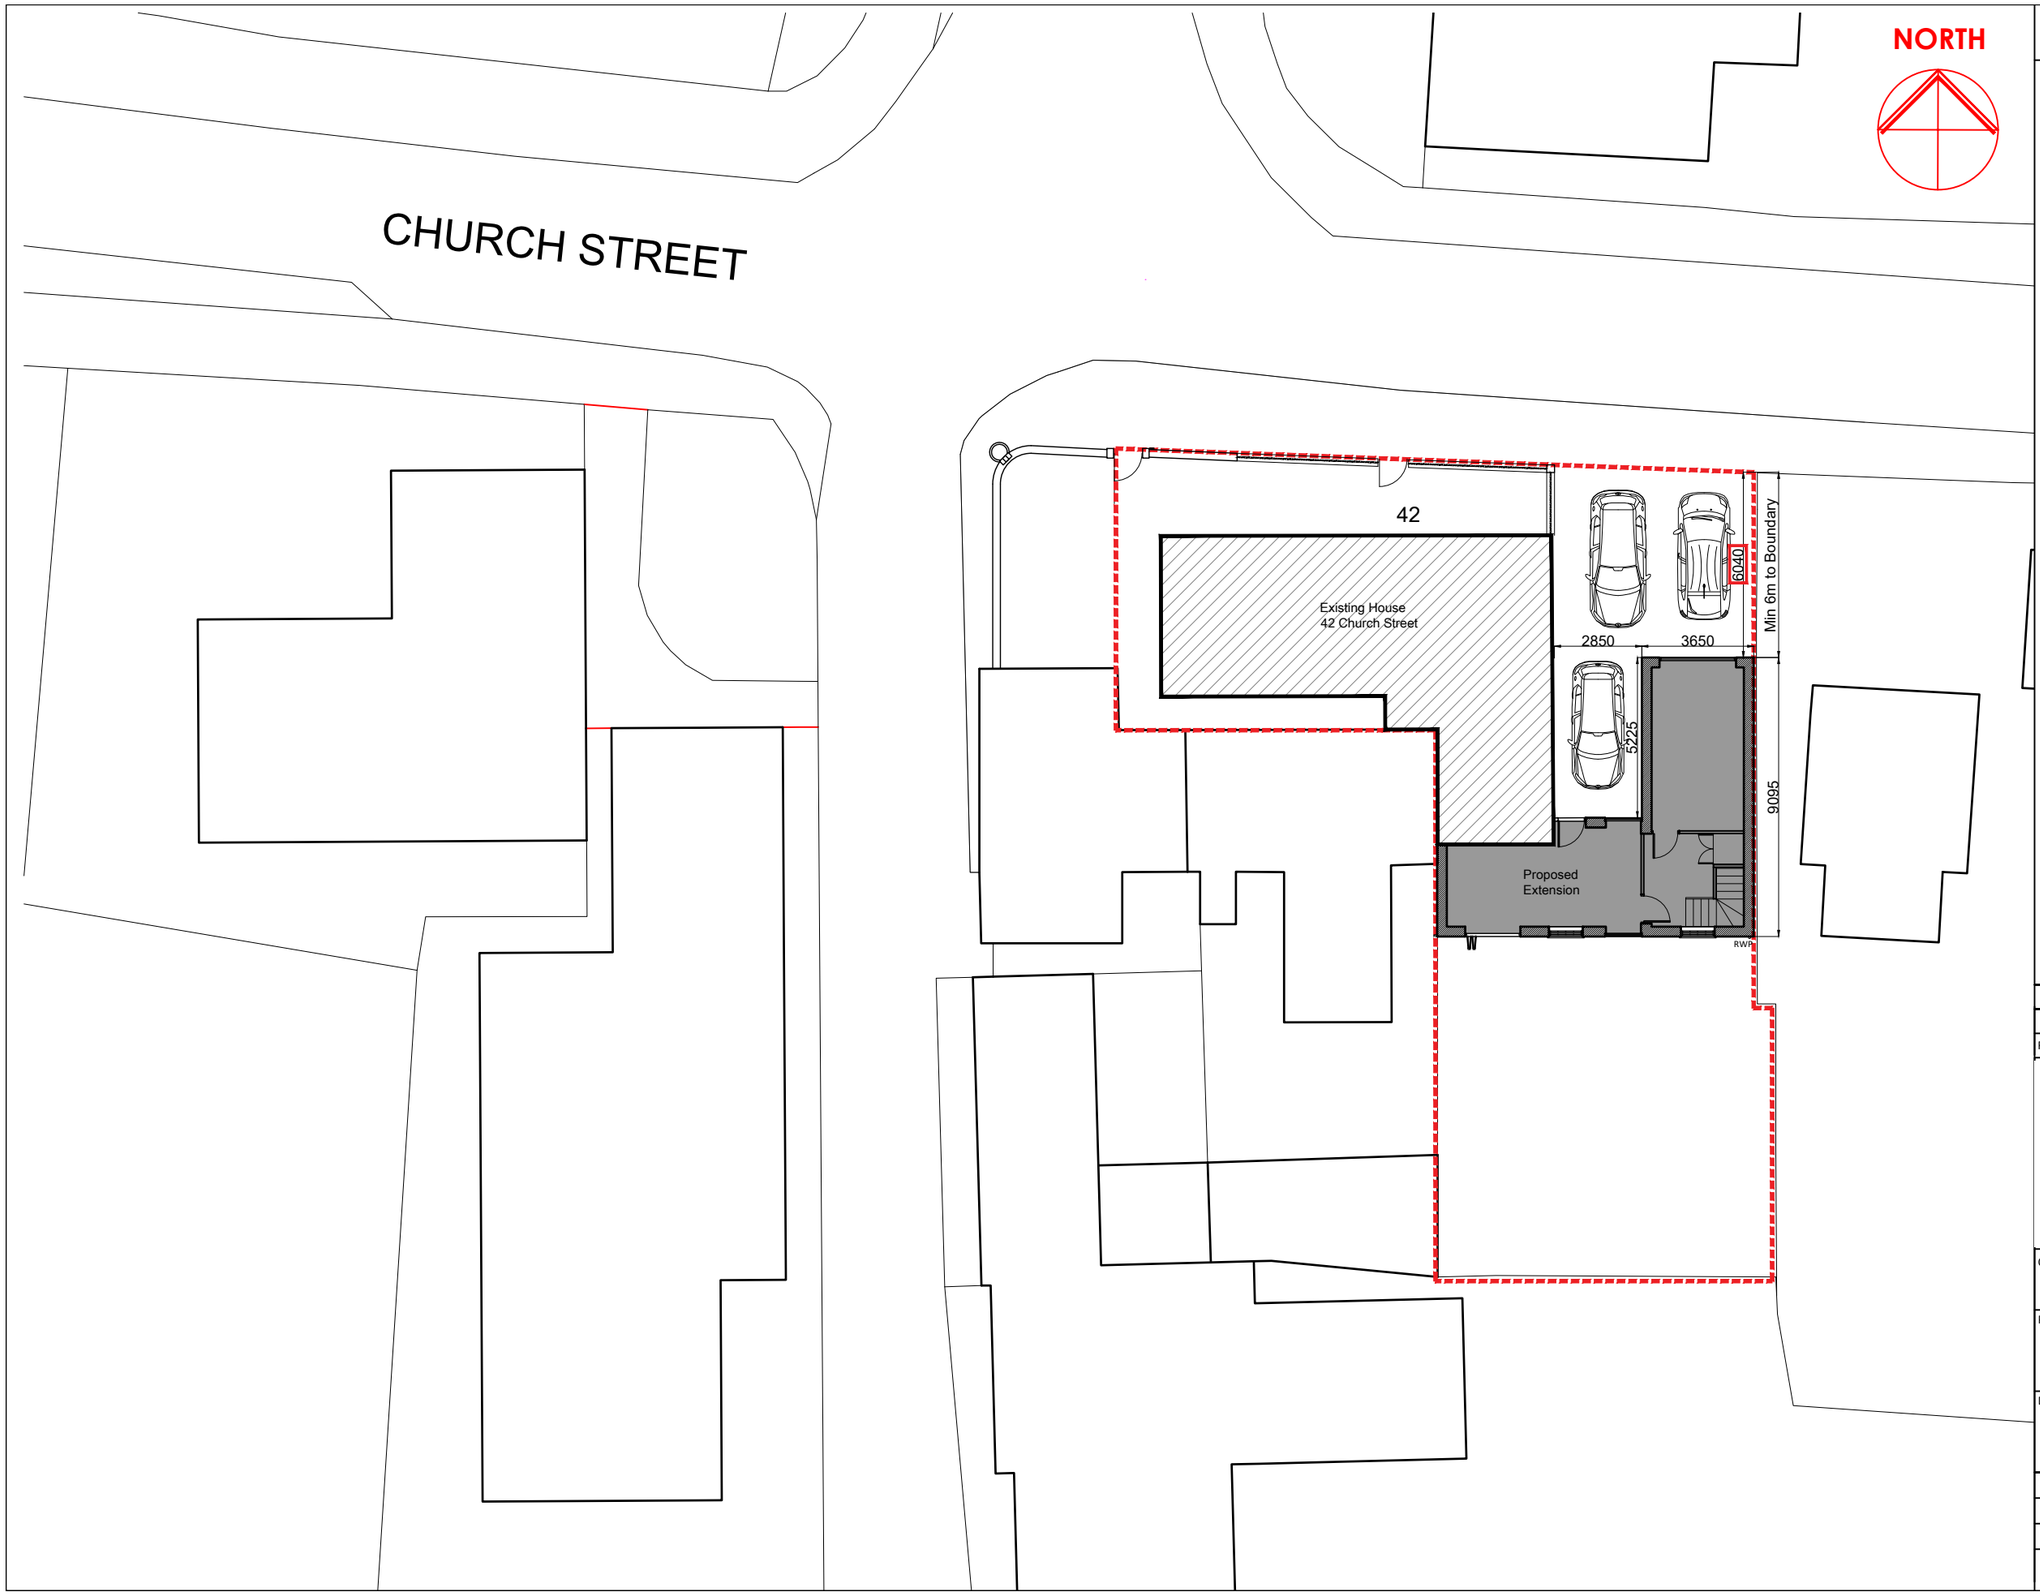


Do not scale this drawing - In all cases figured dimensions to be followed.
All dimensions to be checked on site prior to works commencing.
Copyright 2025.

PLANNING

Revision	Description	Date	By

JCA CONSULTING

Client:
Daniel Lane & Jade Jones

Project:
42 Church Street, Horsley
Derby DE21 5BP

Drawing:
Location Plan

Set up size:	A3		
Scale:	1/200	Drawn by:	AR
Date:	10-11-2025	Checked by: _	Date: _
Drawing Number:	20250761-P06	Revision:	-