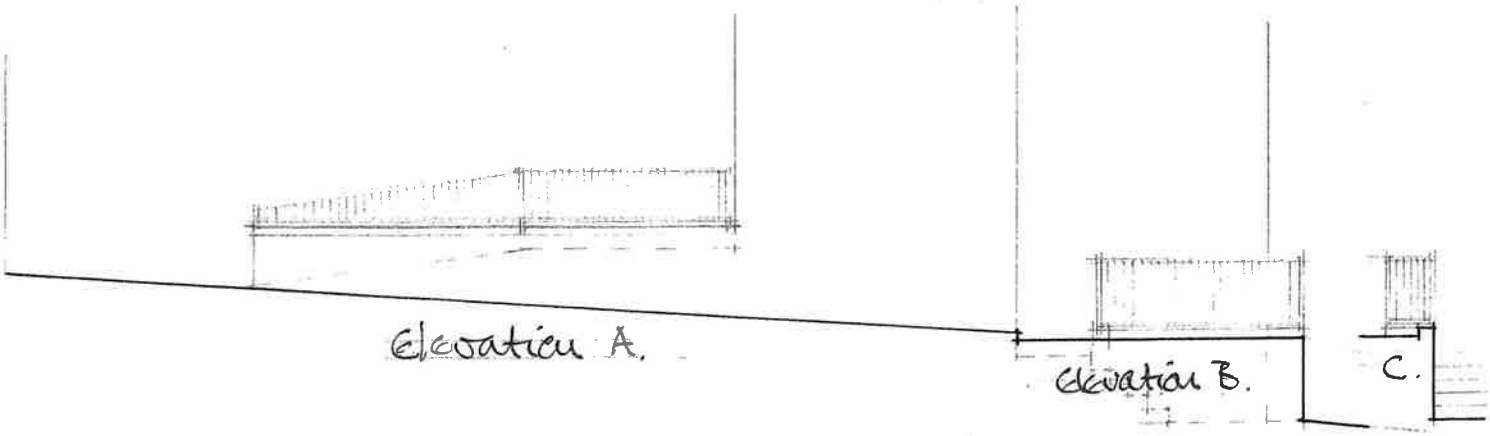

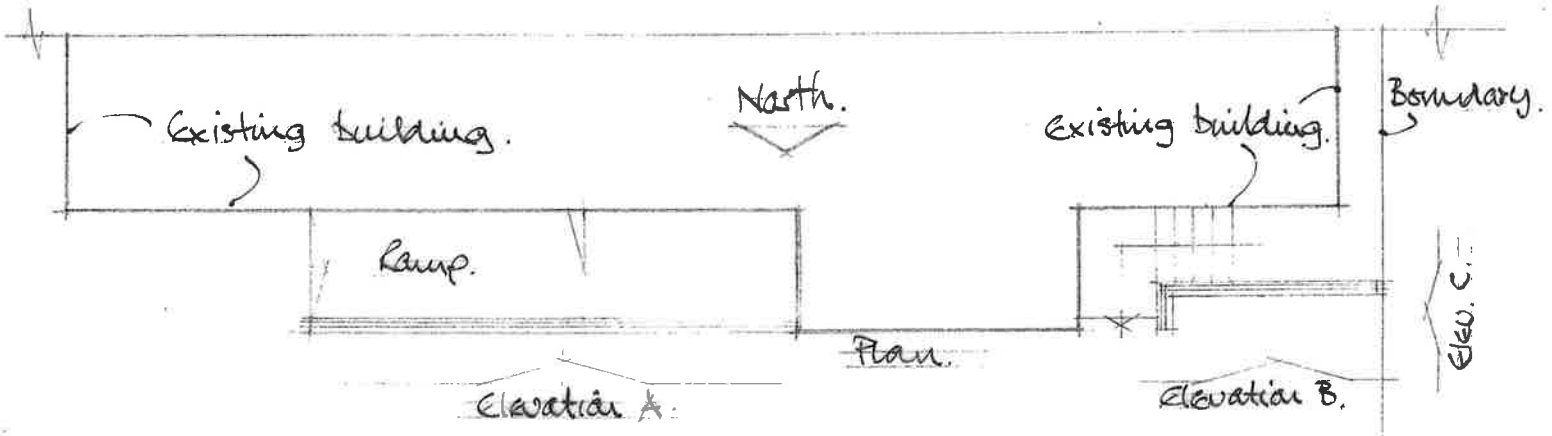

Plan of access to main entrance. 1:100.
Detail of railings all as on drawing no. 740. D3.

Access to basement. 1:100

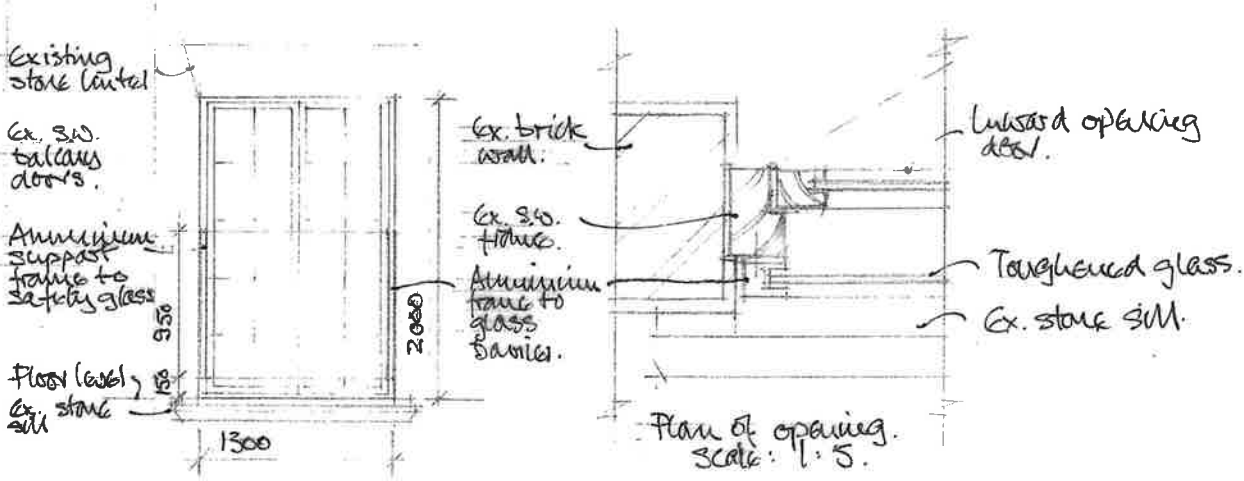

External elevation
scale: 1:50

Existing timber glazed doors to East Elevation at First Floor Level

Juliet balcony detail.
Steel Railings. 740 D4.