Copyright (C).

This drawing is Copyright Protected. Anyone using this drawing in CAD format must have written permission to do so, and must remove all references to Hardwick Studio Architects Ltd and its Copyright Protected logo.

Copyright retained in accordance with the Copyright, Design and Patents Act 1988. It remains the property of Hardwick Studio Architects Ltd whose registered office is Office 1, Beehive Farm, Lullington Road, Rosliston, Swadlincote, Derbyshire, DE12 8HZ.

CDM Regulations

In line with the Construction (Design and Management) Regulations 2015 we will act as Designer, unless otherwise appointed as Principal Designer through written agreement. As Designer we will seek to eliminate, reduce or control foreseeable risks that may arise during construction and through maintenance/use of the building once it is built. We also aim to provide necessary information to other members of the project team to help them fulfil their duties.

Notes


1. All dimensions are in mm unless otherwise stated.

2. Contractors, subcontractors and suppliers must verify all dimensions on site before commencing any work or making any workshop drawings.


3. Any indication of structure or services is approximate only and full investigation of the existing should be carried out on site prior to commencing of the works at any stage of the project.

0m 2m 4m 6m 8m 10m

Visual Scale 1:100

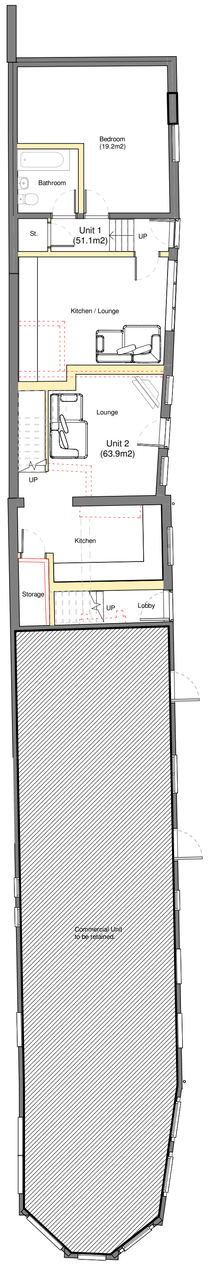


Ground Floor Plan
Scale 1:100

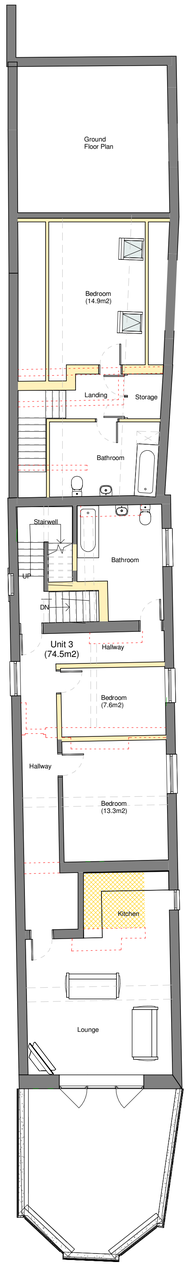

Key:
Floor void to be infilled

First Floor Plan
Scale 1:100

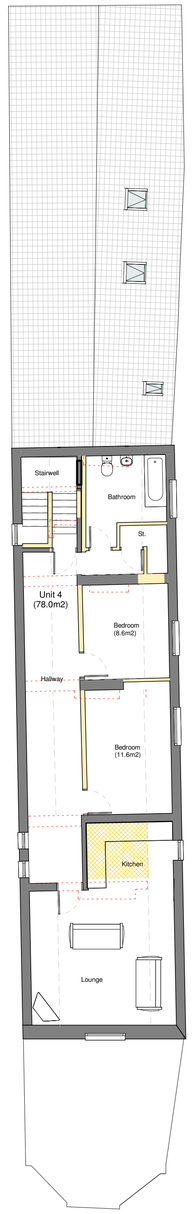

Key:
Floor void to be infilled

Second Floor Plan
Scale 1:100

A | Amendments made to clients comments. | 07.11.25

Revisions

Greenhills Sargeant Ltd
23-29 High Street
Alfreton
Derbyshire
DE55 7DR

Drawing Title:
Proposed Floor Plans

Scale @ A1: 1 : 100
Date: September 2025
Drawn by: SEH
Drawing No: **2025-1090-201A**

HARDWICK Studio Architects
Hardwick Studio Architects Ltd.
Office 1, Beehive Farm
Swadlincote
Derbyshire
DE12 8HZ
t: 01283 904090
e: info@hardwickarchitects.co.uk
w: hardwickarchitects.co.uk